F H WA REGION NO	STATE	FED. AID PROJ. NO	SHEET NO.	TOTAL SHEETS
3	MD.			

SIGN

3

W3-3

SIGNAL

12

Y

12"

FLASHING OPERATION

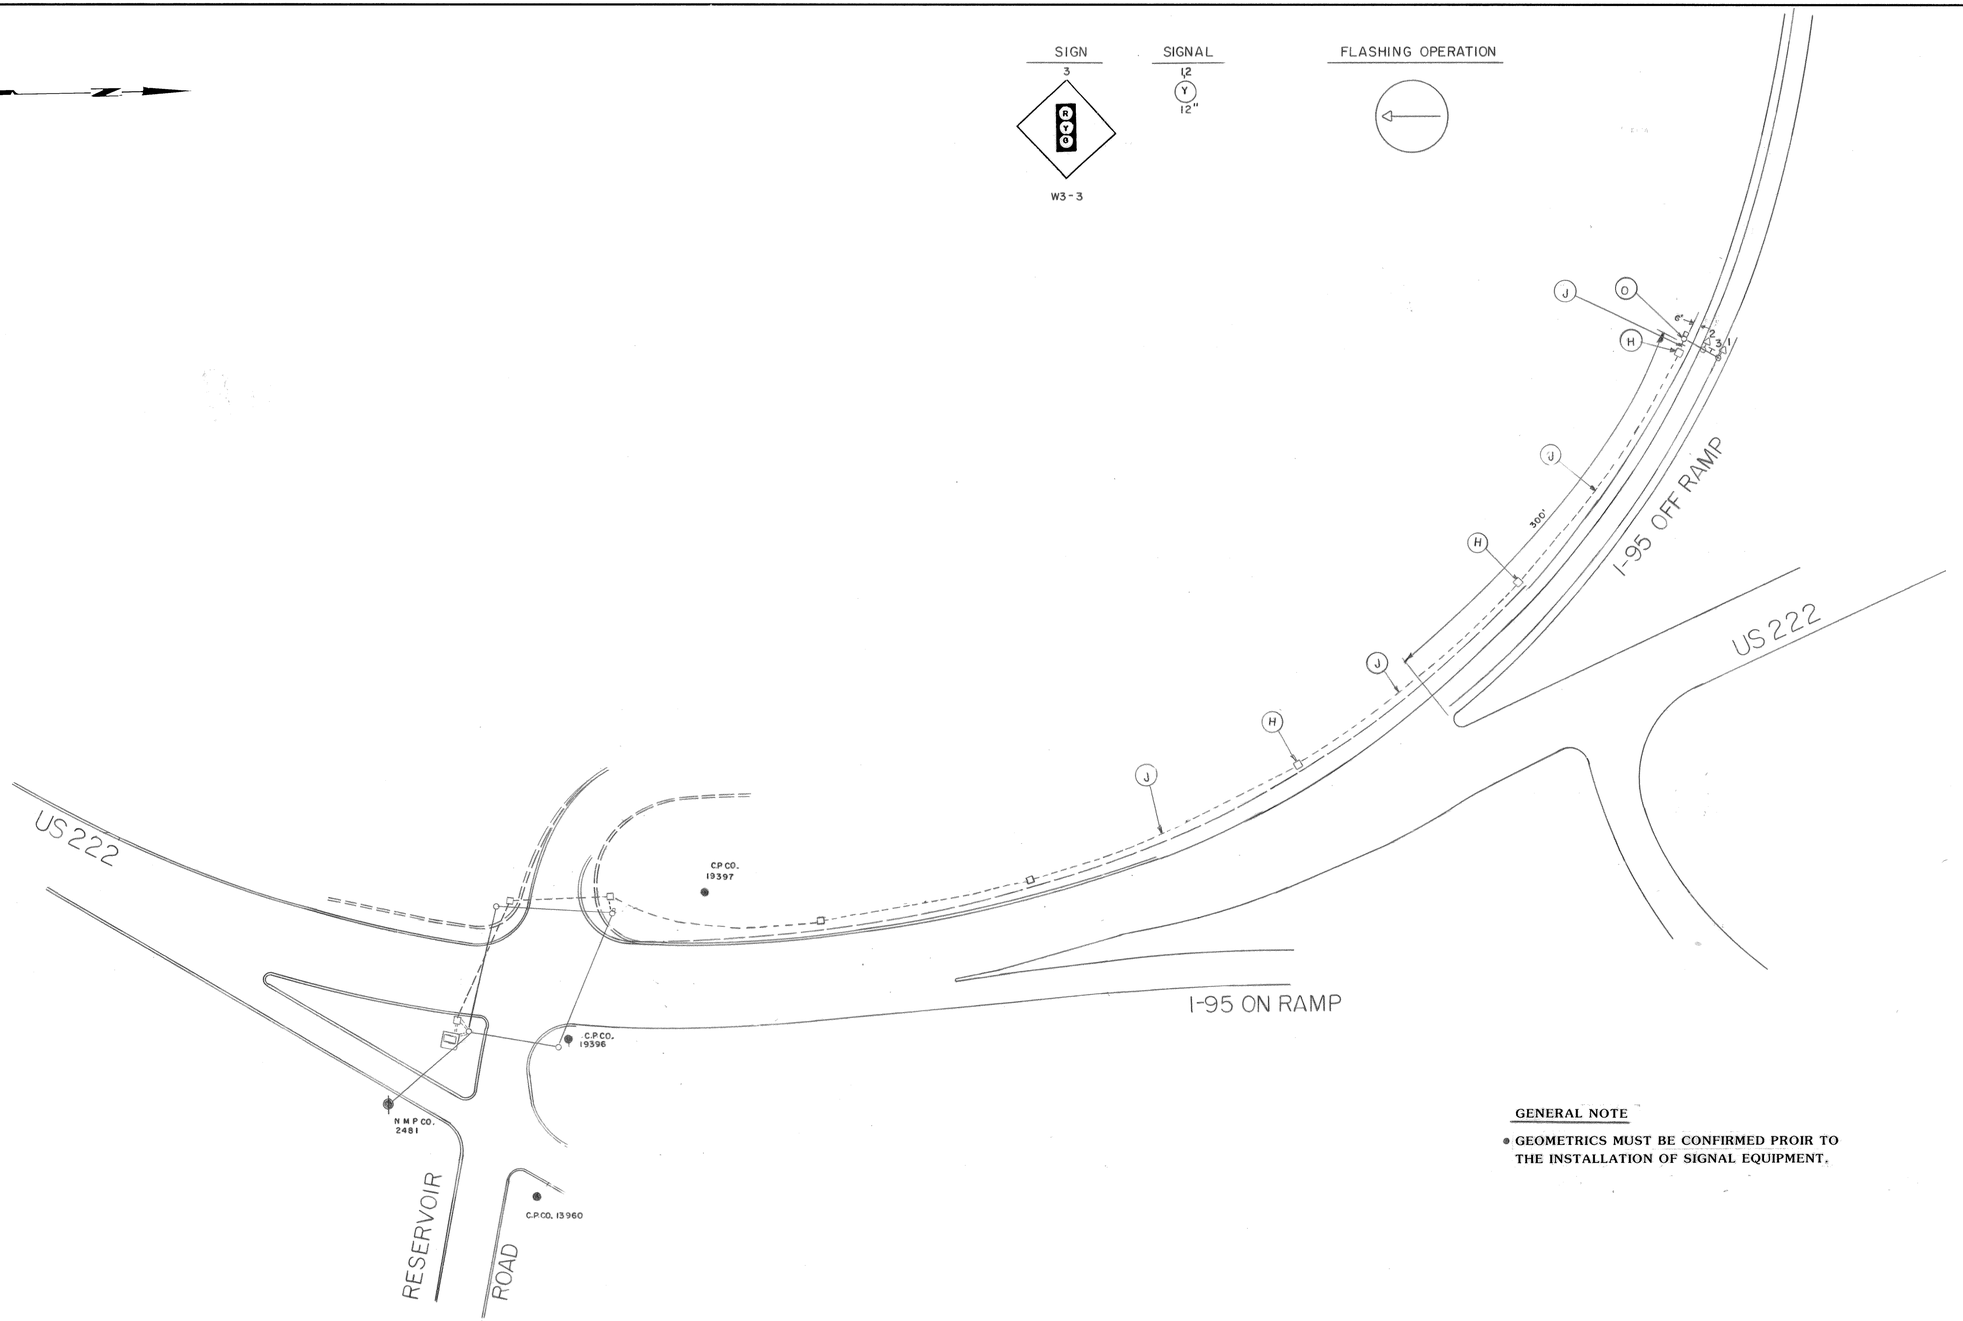

GENERAL NOTE

- **GEOMETRICS MUST BE CONFIRMED PROIR TO THE INSTALLATION OF SIGNAL EQUIPMENT.**

REVISIONS	APPROVALS
	CHIEF, SIGNAL, DESIGN SECTION — 8/16/88
	ASST. DISTRICT ENGINEER, TRAFFIC — 10/10/88
	CHIEF, BUREAU OF TRAFFIC ENGINEERING — 10/10/88
	DEPUTY CHIEF ENGINEER, OFFICE OF TRAFFIC — 10/10/88

MARYLAND DEPARTMENT OF TRANSPORTATION
STATE HIGHWAY ADMINISTRATION – OFFICE OF TRAFFIC
BUREAU OF TRAFFIC ENGINEERING

DRAWN BY: M.A.M. OF THE TRAFFIC GROUP
DES. BY: M.A.M. OF THE TRAFFIC GROUP
CHK. BY: 8/16/88

H.I.B. ON I-95 OFF RAMP and US 222 and RESERVOIR Rd.

COUNTY: CECIL

DATE: 4/22/88
SCALE: 1"= 50'
F.A.P. NO. N/A
S.H.A. NO. BW-159-801-212
TS/FILE NO. 2425X
SHEET NO. ____ OF ____

07022202.22