F H WA REGION NO	STATE	FED. AID PROJ. NO	SHEET NO.	TOTAL SHEETS
3	MD.			

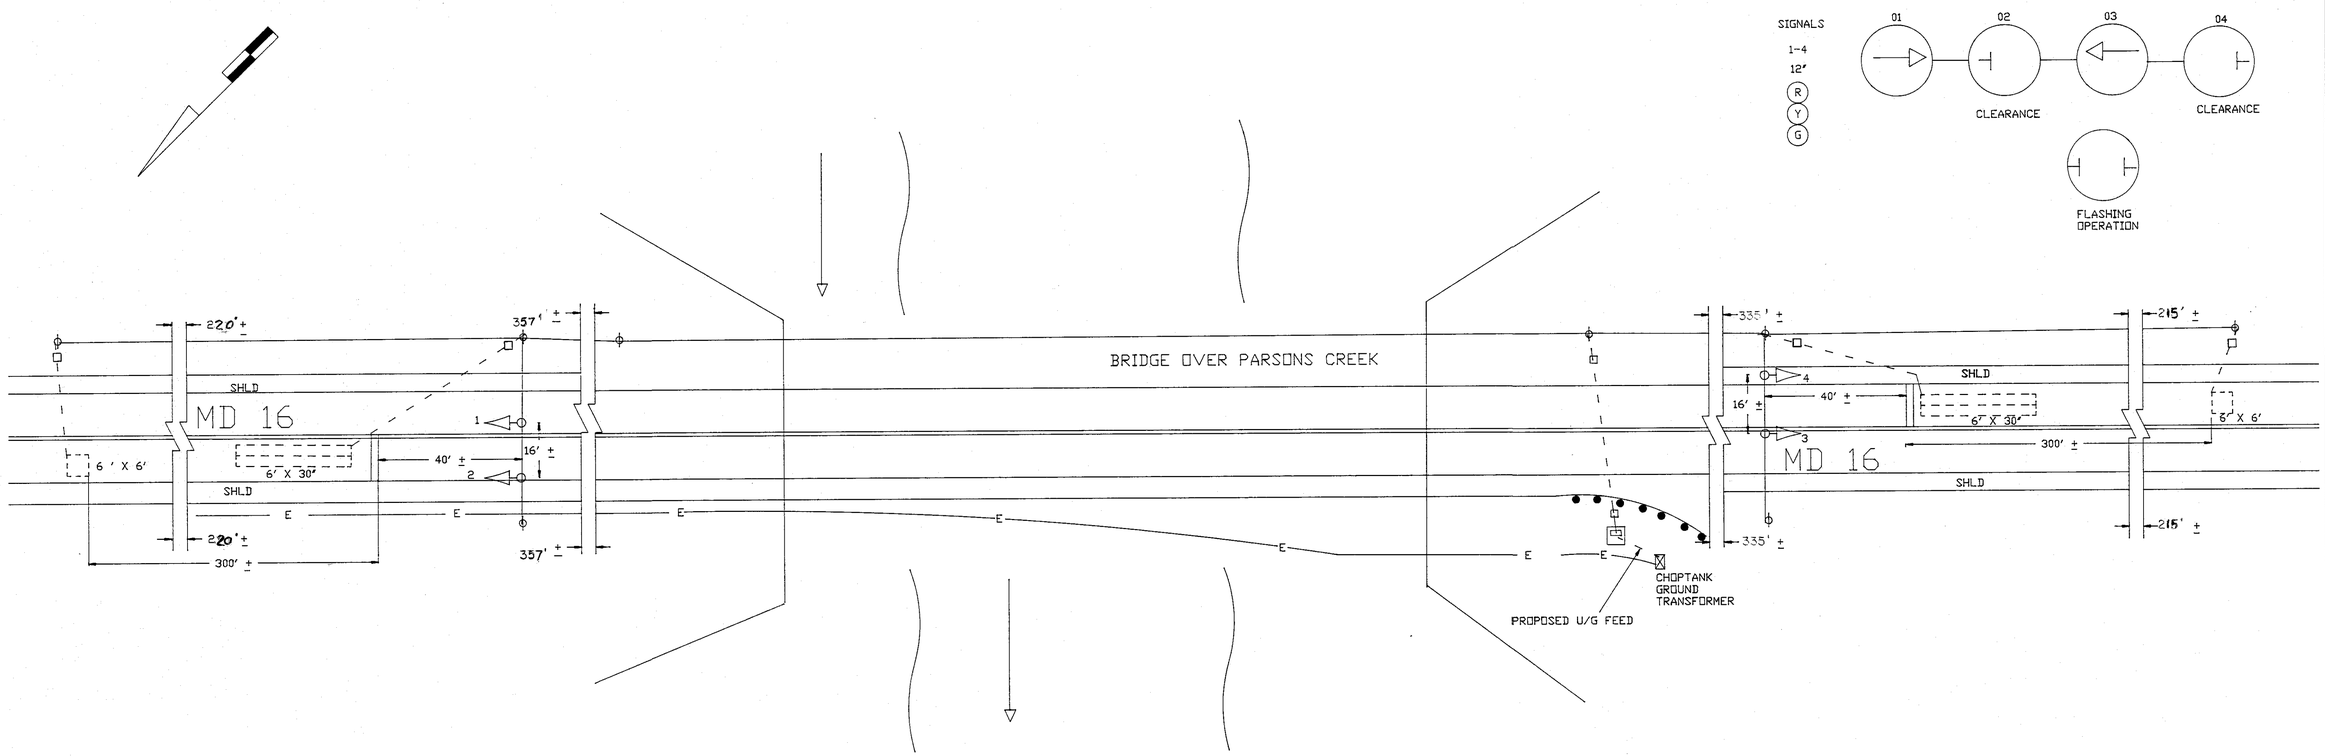

NOTES:
1. STOP LINES WILL BE INSTALLED BY SIGNAL CONTRACTOR.
2. ALL TEMPORARY SIGNS WILL BE INSTALLED BY S.H.A DISTRICT OFFICE.
3. ALL WOODPOLE LOCATIONS ARE APPROX.
4. The Controller will Dwell in an ALL RED Phase.

REVISIONS	APPROVALS
	for CHIEF, SIGNAL DESIGN SECTION
	ASST. DISTRICT ENGINEER, TRAFFIC
	CHIEF, BUREAU OF TRAFFIC ENGINEERING
	5/1/90 DEPUTY CHIEF ENGINEER, OFFICE OF TRAFFIC

MARYLAND DEPARTMENT OF TRANSPORTATION
STATE HIGHWAY ADMINISTRATION – OFFICE OF TRAFFIC
BUREAU OF TRAFFIC ENGINEERING

ACAD DRAWN BY: DERRICK DICKERSON
DES. BY: S.A.R
CHK. BY:

TEMPORARY

MD 16 AND BRIDGE # 9003
PARSONS CREEK

COUNTY: DORCHESTER

DATE: 4/30/90
SCALE: 1"=20'
F.A.P. NO.
S.H.A. NO. 802-09003
TS/FILE NO. 3064
N/A
SHEET NO. ___ OF ___

09001602.49