F H WA REGION NO	STATE	FED. AID PROJ. NO	SHEET NO.	TOTAL SHEETS
3	MD.			

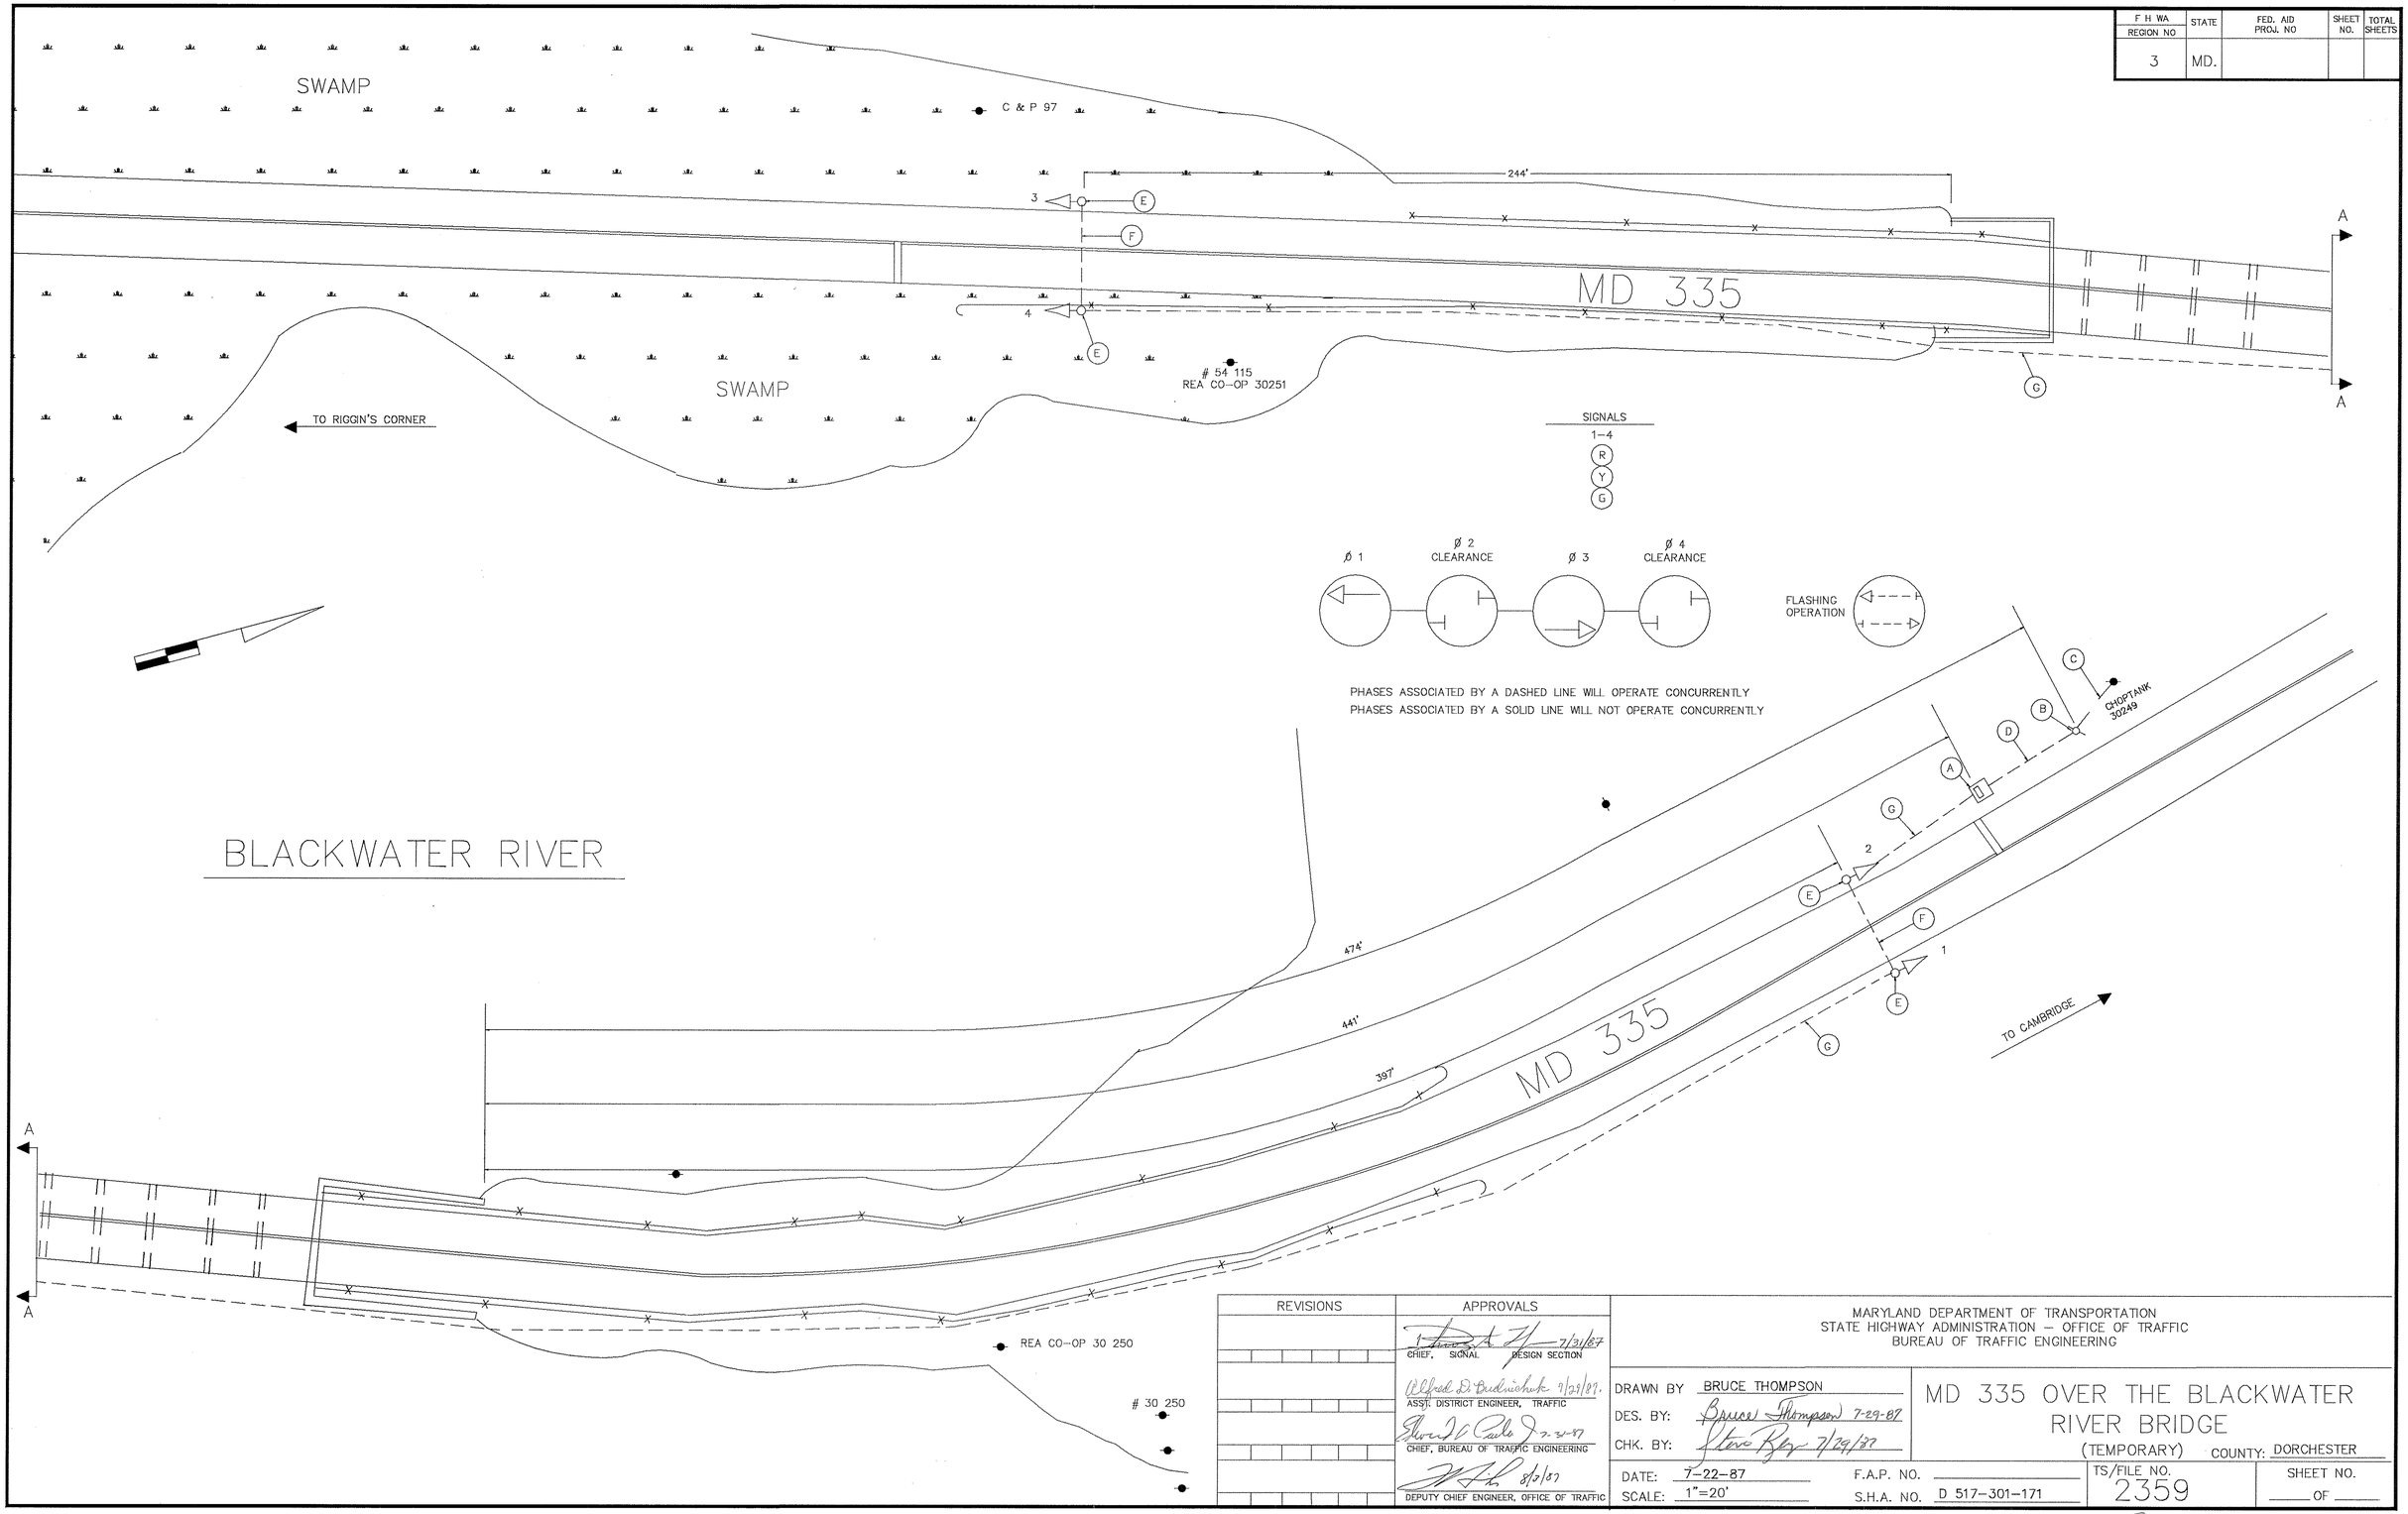

REVISIONS	APPROVALS
	7/31/87 CHIEF, SIGNAL DESIGN SECTION
	7/23/87 ASST. DISTRICT ENGINEER, TRAFFIC
	7-27-87 CHIEF, BUREAU OF TRAFFIC ENGINEERING
	8/3/87 DEPUTY CHIEF ENGINEER, OFFICE OF TRAFFIC

MARYLAND DEPARTMENT OF TRANSPORTATION
STATE HIGHWAY ADMINISTRATION – OFFICE OF TRAFFIC
BUREAU OF TRAFFIC ENGINEERING

DRAWN BY BRUCE THOMPSON
DES. BY: Bruce Thompson 7-29-87
CHK. BY: Steve Rey 7/29/87

MD 335 OVER THE BLACKWATER RIVER BRIDGE

(TEMPORARY) COUNTY: DORCHESTER

DATE: 7-22-87
SCALE: 1"=20'
F.A.P. NO.
S.H.A. NO. D 517-301-171
TS/FILE NO. 2359
SHEET NO. ___ OF ___

09033511.52