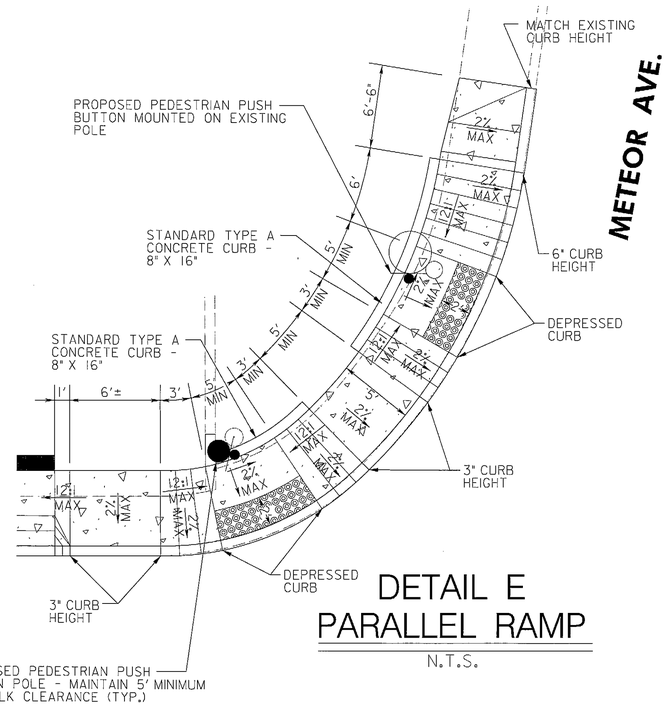

DETAIL E
PARALLEL RAMP
N.T.S.

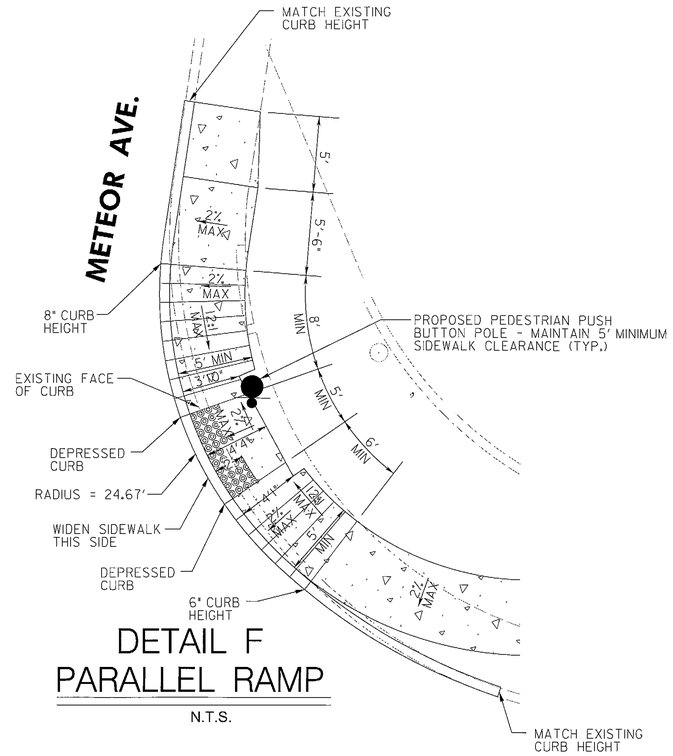

DETAIL F
PARALLEL RAMP
N.T.S.

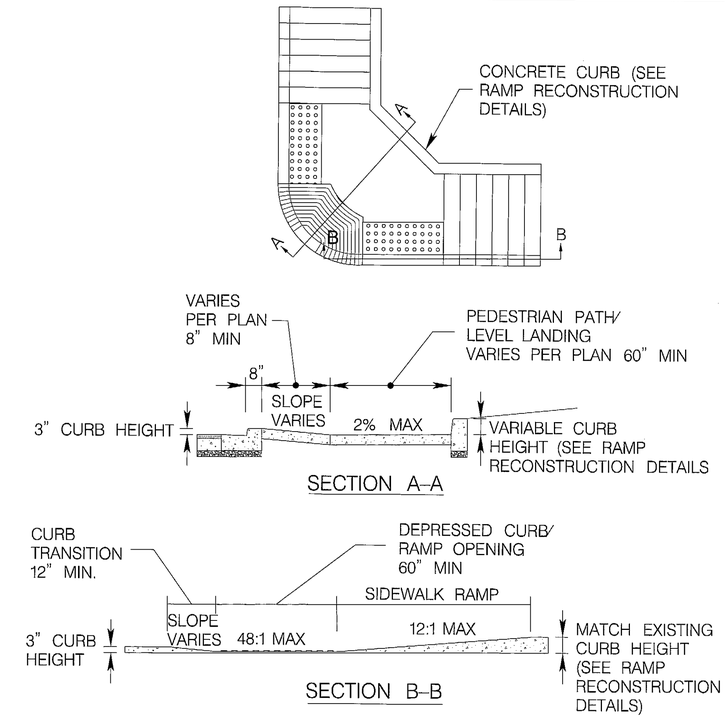

RAMP SEPARATION ISLAND DETAIL

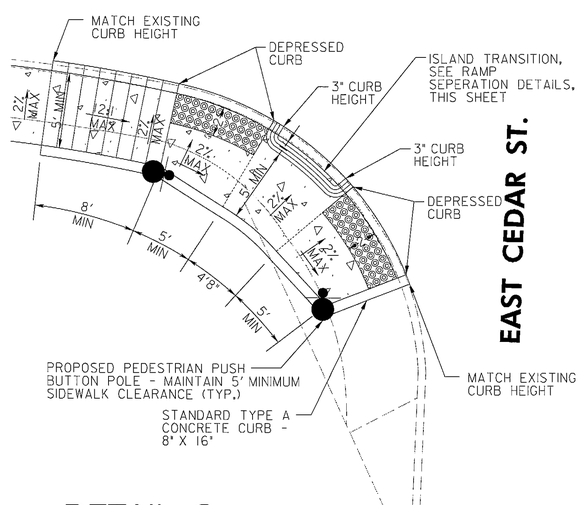

DETAIL G
PARALLEL RAMP
N.T.S.

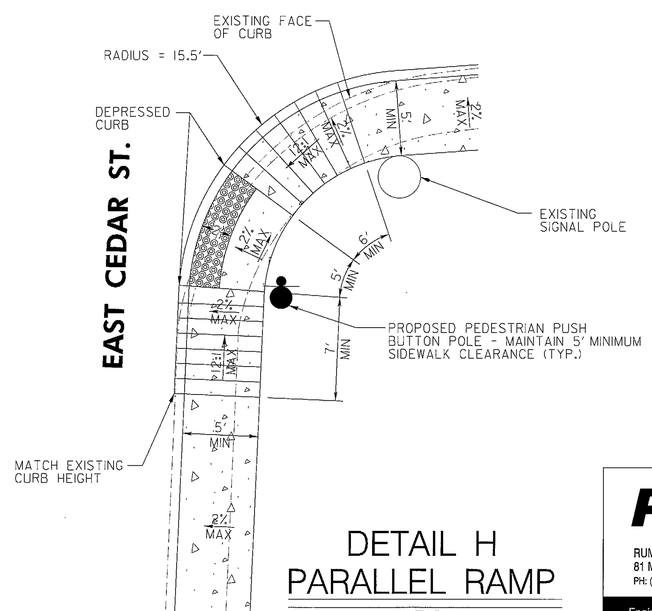

DETAIL H
PARALLEL RAMP
N.T.S.

RK&K
RUMMEL, KLEPPER & KAHL, LLP
81 MOSHER STREET | BALTIMORE, MD 21217
PH: (410) 728-2900 FAX: (410) 728-3160
Engineers | Construction Managers | Planners | Scientists
www.rkk.com

REVISIONS

STATE OF MARYLAND
DEPARTMENT OF TRANSPORTATION
STATE HIGHWAY ADMINISTRATION
HIGHWAY DESIGN DIVISION

US 50 ADA IMPROVEMENTS
FROM CRUSADER RD. TO RADIANCE DR.

DETAIL SHEET

SCALE NTS DATE FEBRUARY 2013 CONTRACT NO. XX1285133

DESIGNED BY WRW
DRAWN BY JBB
CHECKED BY ATD
F.A.P. NO. SEE TITLE SHEET
COUNTY WORCESTER
LOGMILE 09005001.16

DRAWING NO. DE-02 DE-02 OF 3 SHEET NO. OF

PLOTTED: Tuesday, November 06, 2012 AT 02:33 PM
FILE: K:\projects\2007\07056_shahdd\Task 17_ADA\Roadway\US 50\CADD\Plan\pDE-0002_US50.dgn

BY: btsnyder -