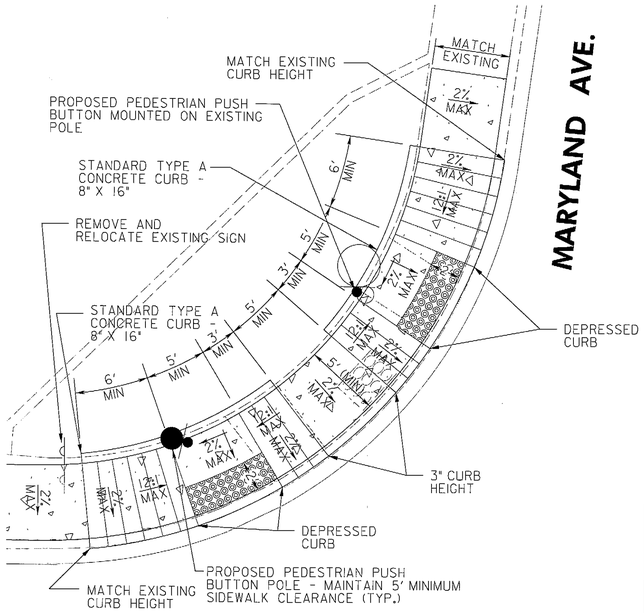

DETAIL A
PARALLEL RAMP
N.T.S.

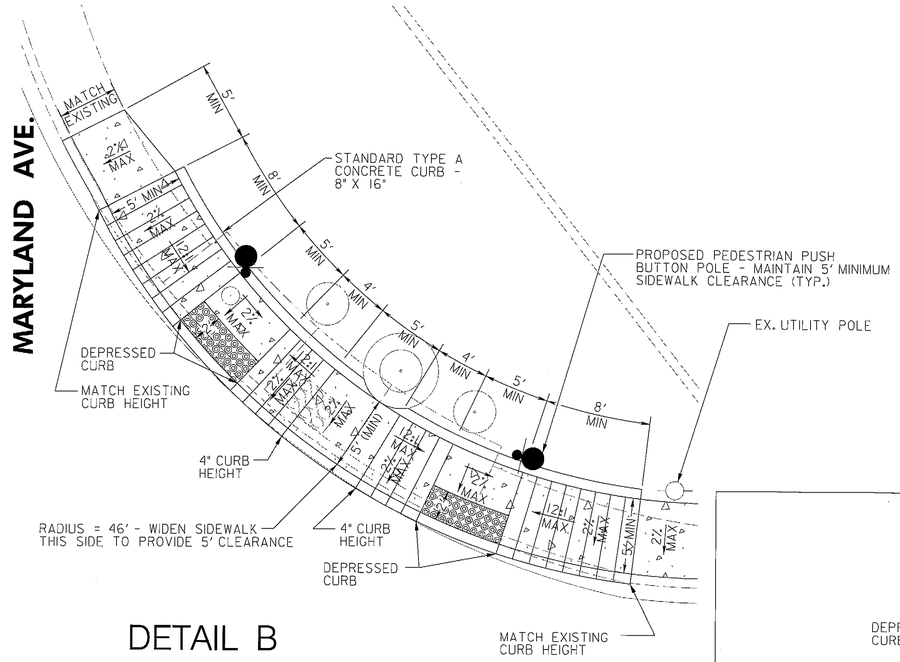

DETAIL B
PARALLEL RAMP
N.T.S.

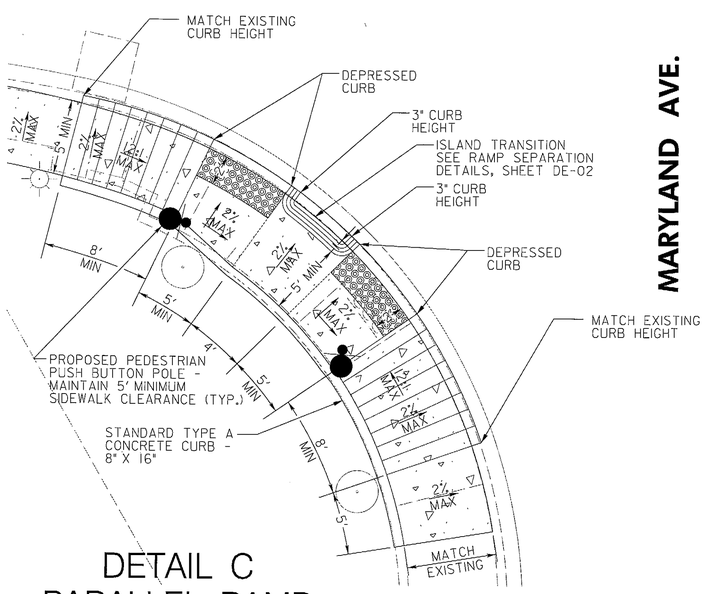

DETAIL C
PARALLEL RAMP
N.T.S.

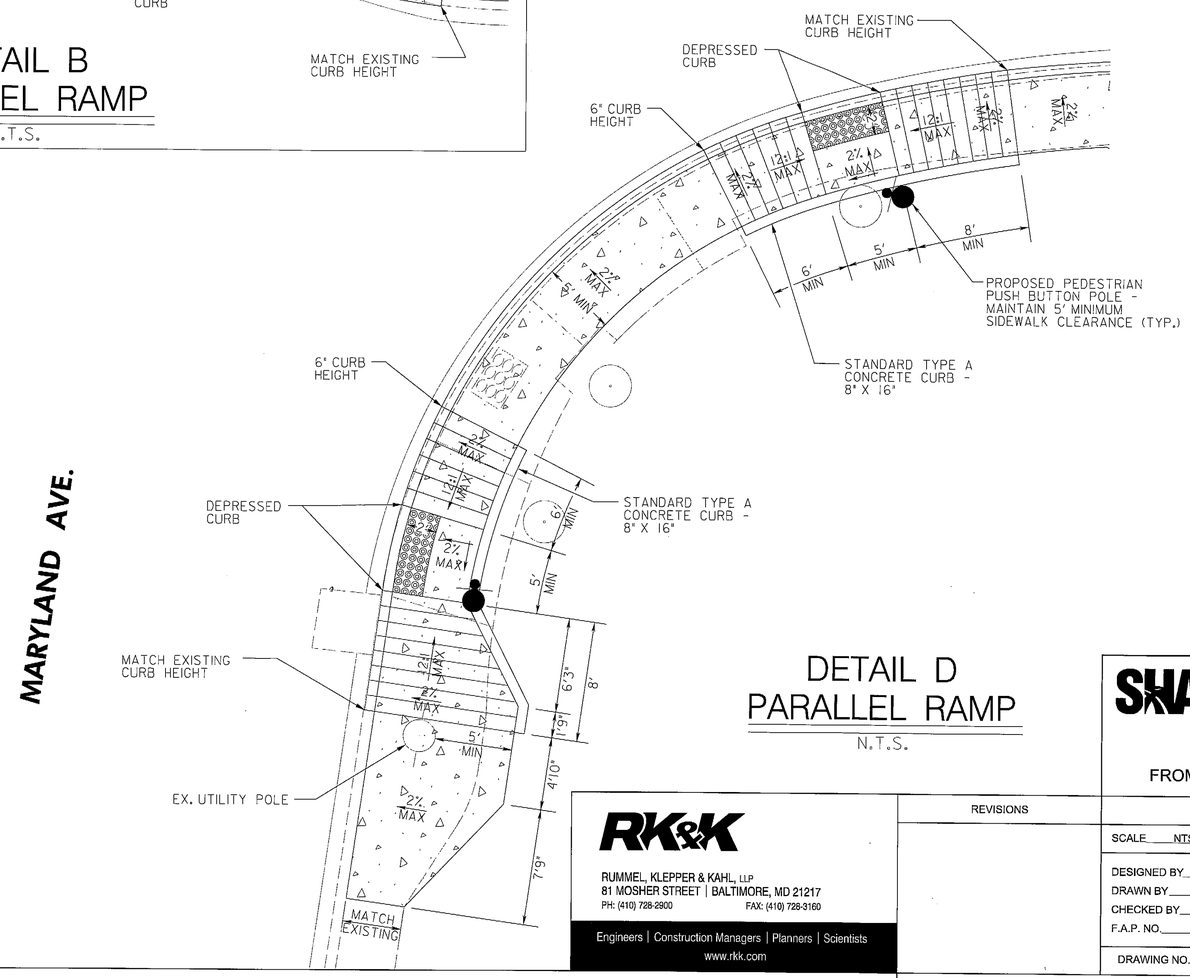

DETAIL D
PARALLEL RAMP
N.T.S.

STATE OF MARYLAND
DEPARTMENT OF TRANSPORTATION
STATE HIGHWAY ADMINISTRATION
HIGHWAY DESIGN DIVISION

US 50 ADA IMPROVEMENTS
FROM CRUSADER RD. TO RADIANCE DR.

RK&K
RUMMEL, KLEPPER & KAHL, LLP
81 MOSHER STREET | BALTIMORE, MD 21217
PH: (410) 728-2900 FAX: (410) 728-3160
Engineers | Construction Managers | Planners | Scientists
www.rkk.com

REVISIONS

DETAIL SHEET

SCALE NTS DATE FEBRUARY 2013 CONTRACT NO. XX1285133

DESIGNED BY WRW
DRAWN BY JBB
CHECKED BY ATD
F.A.P. NO. SEE TITLE SHEET
COUNTY WORCESTER
LOGMILE 09005000.84

DRAWING NO. DE-01 DE-01 OF 3 SHEET NO. OF

PLOTTED: Tuesday, November 06, 2012 AT 02:10 PM
FILE: K:\projects\200707056_shahdd\Task 17_ADA\Roadway\US 50\CADD\Plan\pDE-0001_US50.dgn

BY: btsnyder -