F.H.W.A. REGION NO.	STATE	FED. AID PROJ. NO.	SHEET NO.	TOTAL SHEETS
3	MD.			

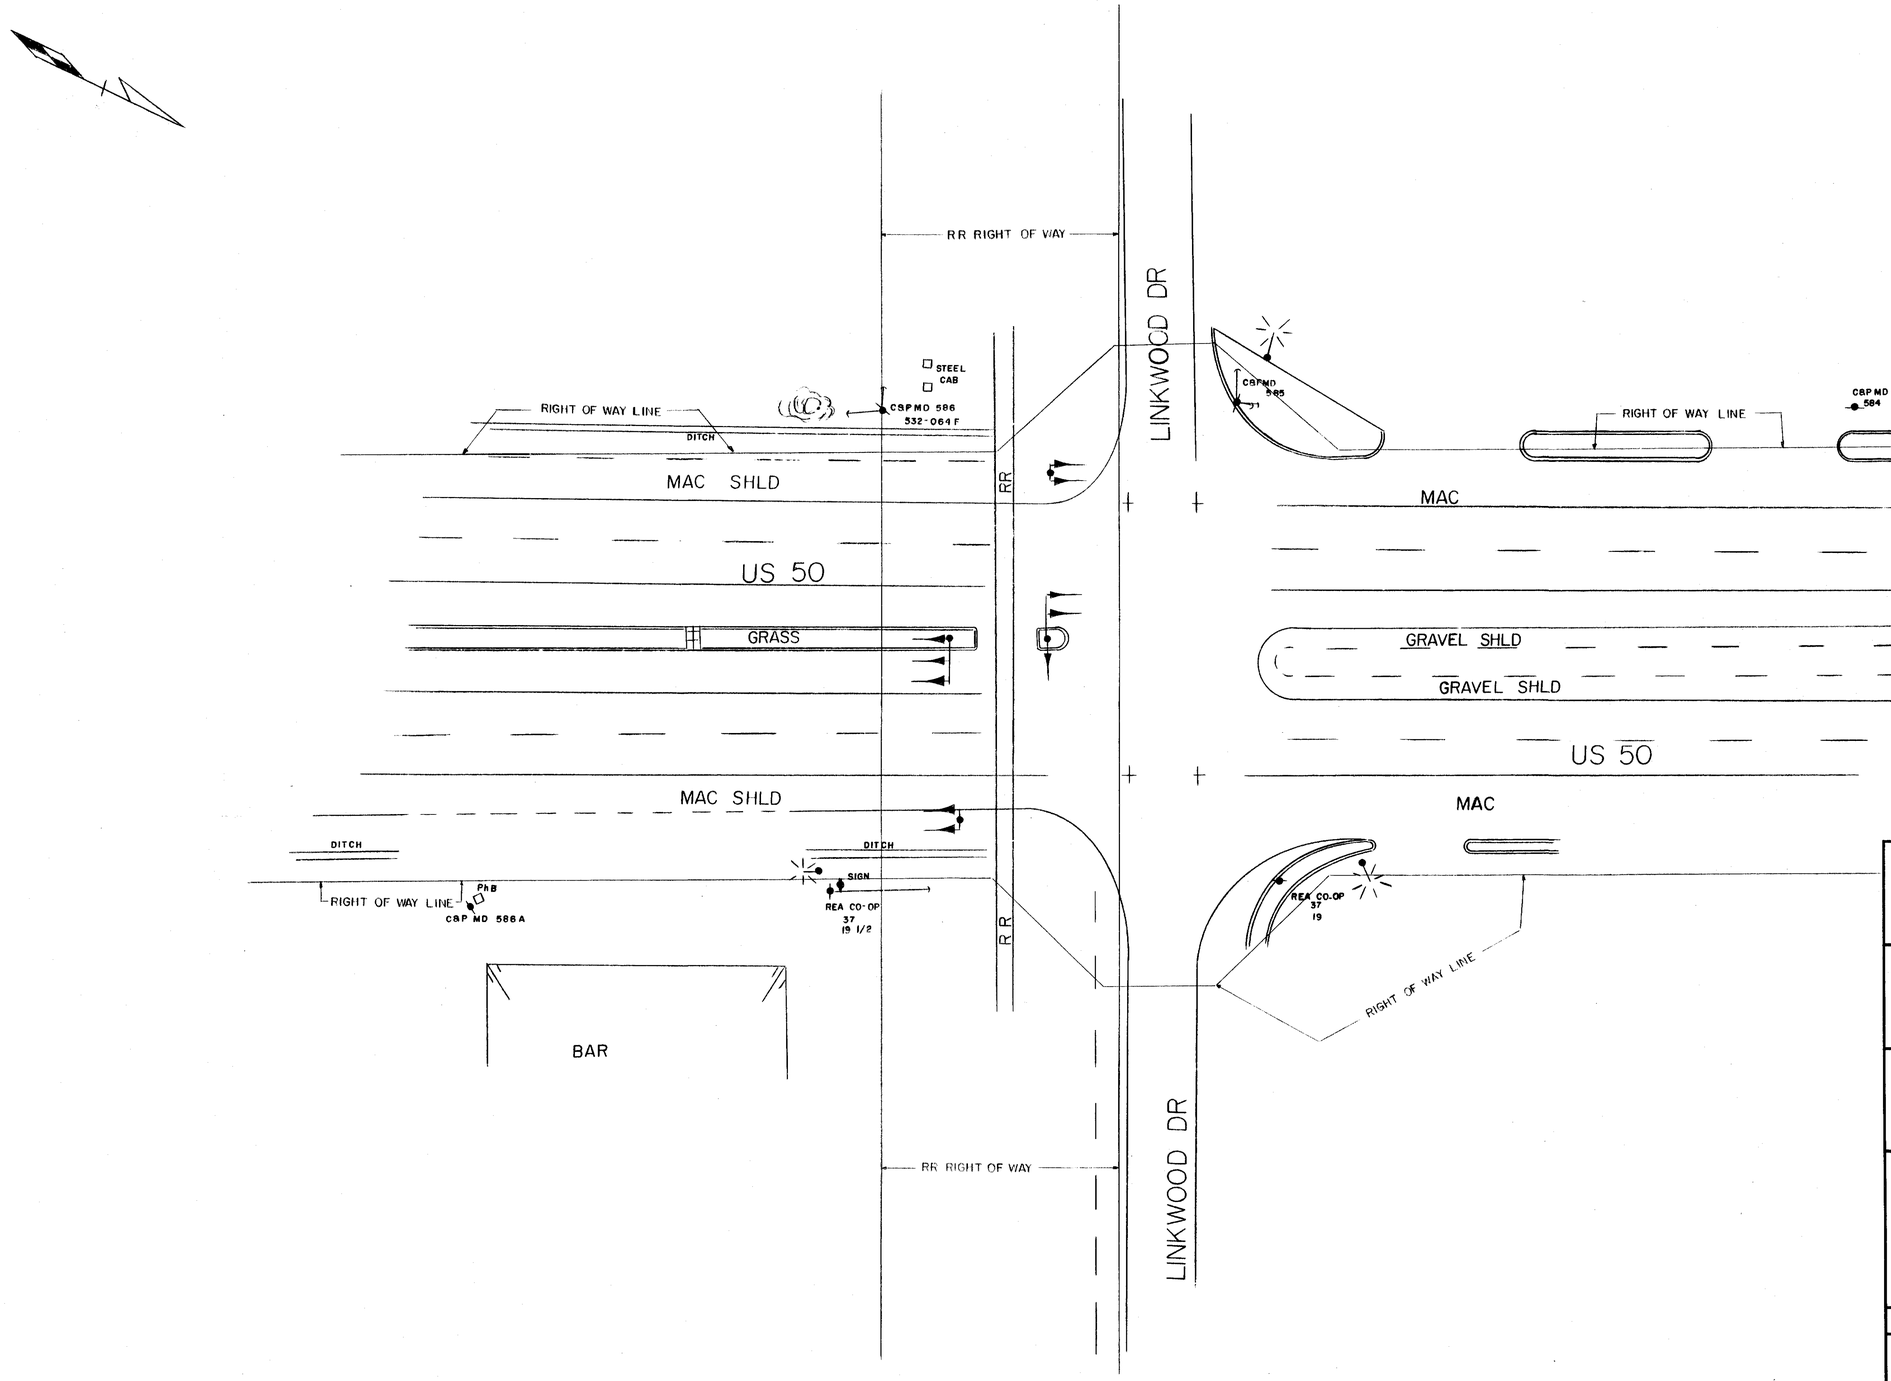

APPROVAL: REGIONAL TRAFFIC ENGINEER

APPROVAL: CHIEF-BUREAU OF TRAFFIC ENGINEERING

APPROVAL: ASS'T. CHIEF ENGINEER TRAFFIC

REVISIONS

STATE OF MARYLAND
DEPARTMENT OF TRANSPORTATION
STATE HIGHWAY ADMINISTRATION

TRAFFIC DIVISION – BUREAU OF TRAFFIC ENGINEERING

US 50 & LINKWOOD DR

SCALE 1"= 20' DATE NOV 18,1975 CONTRACT NO.

DRAWN BY: Bill Miller COUNTY: DORCHESTER

DESIGNED BY: SIGNAL NO.:

CHECKED BY:

DRAWING NO. TS-1386

09005008.71