FHWA REGION NO	STATE	FED. AID PROJ. NO	SHEET NO.	TOTAL SHEETS
3	MD.			

SIGNALS

1–4 5,6

(Y) (R)

12" 12"

FLASHING OPERATION

SIGNS

7a,7b

Smallwood Dr West

D3–2 Dual Sign
16"x Various

8

Middletown Rd

D3–2 Sign
16"x Various

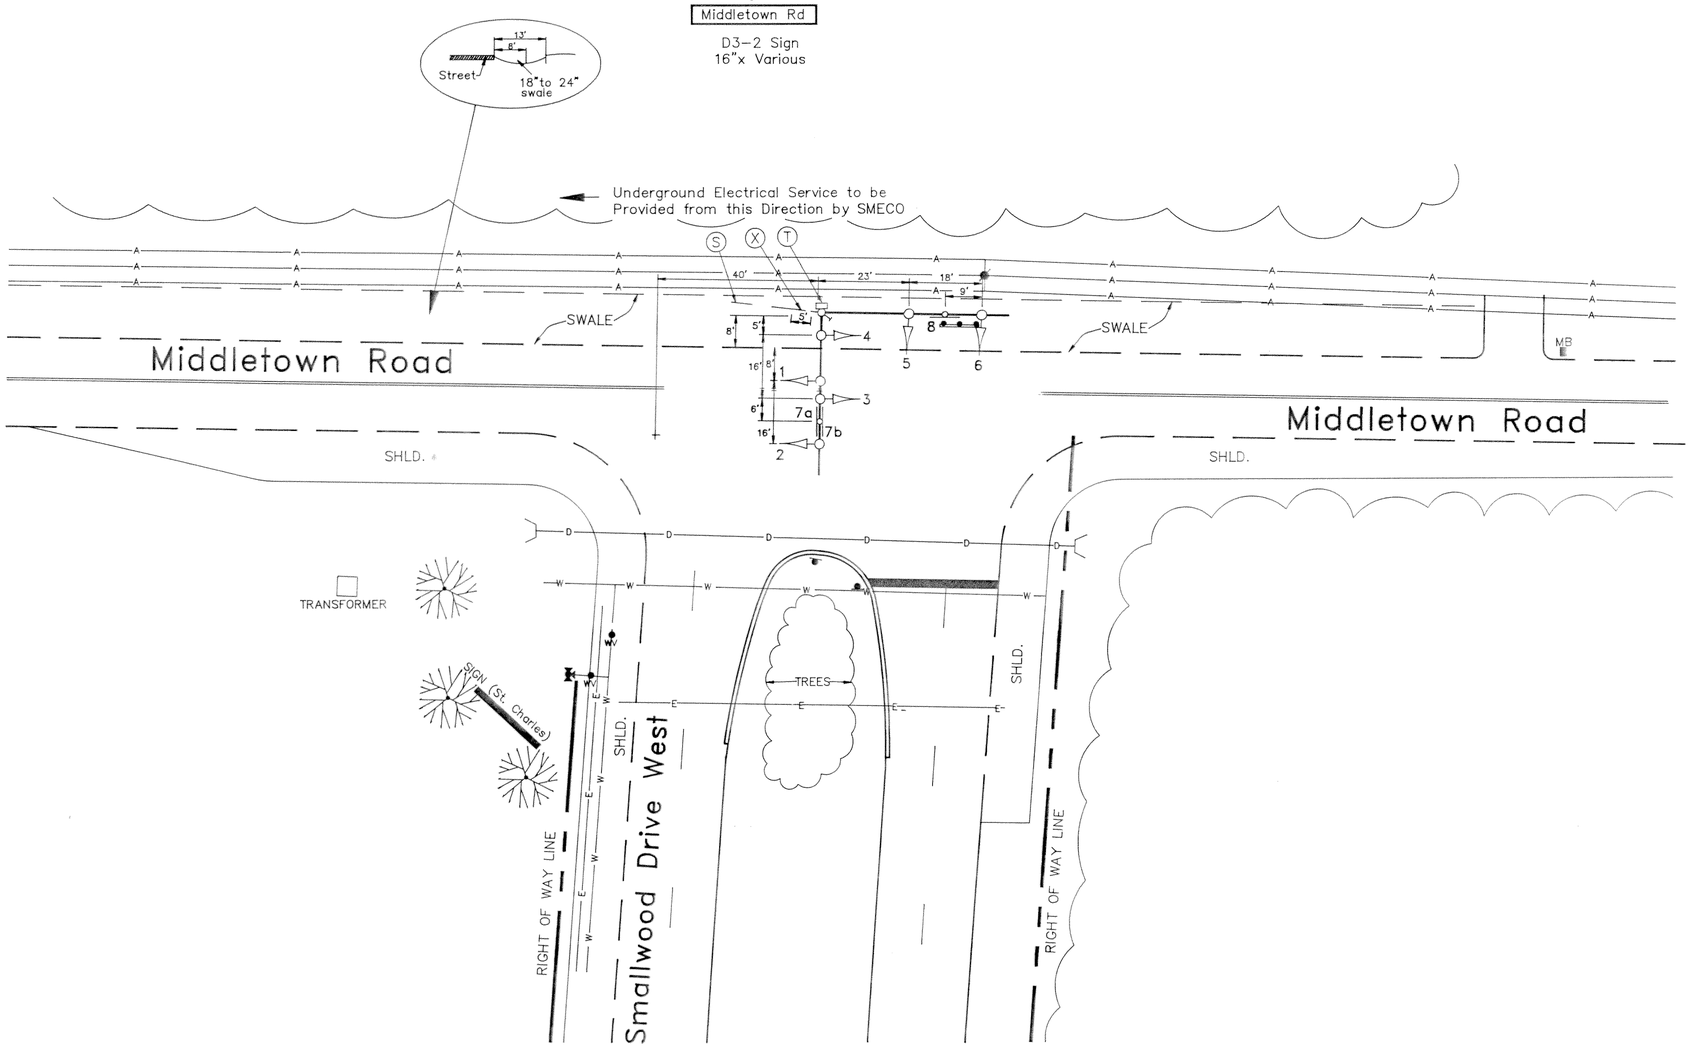

The Traffic Group

The Traffic Group, Inc.
Suite 600
40 W. Chesapeake Avenue
Towson, Maryland 21204
301-583-8405
Fax 301-321-8458

OMETRIC LEGEND

PROPOSED GEOMETRICS

EXISTING GEOMETRICS

UTILITY LEGEND

G	GAS MAIN
W	WATER MAIN
S	SEWER MAIN
E	ELECTRIC CABLES
D	STORM DRAIN
A	AERIAL CABLES
T	TELEPHONE CABLES

REVISIONS	APPROVALS
	CHIEF, SIGNAL DESIGN SECTION
	ASST. DISTRICT ENGINEER, TRAFFIC
	CHIEF, TRAFFIC ENGINEERING DIVISION
	DEPUTY CHIEF ENGINEER, OFFICE OF TRAFFIC

MDOT – STATE HIGHWAY ADMINISTRATION
Office of Traffic
TRAFFIC ENGINEERING DIVISION

LOG MILE #0800502234

DRAWN BY: P. DORR
DES. BY: J. Dirndorfer
CHK. BY:

MIDDLETOWN ROAD and SMALLWOOD DRIVE WEST

COUNTY: CHARLES

DATE: November 26, 1991
SCALE: 1" = 20'

F.A.P. NO. N/A
S.H.A. NO. BW-440-802-512

TS/STD. NO. 3198

SHEET NO. ____ OF ____