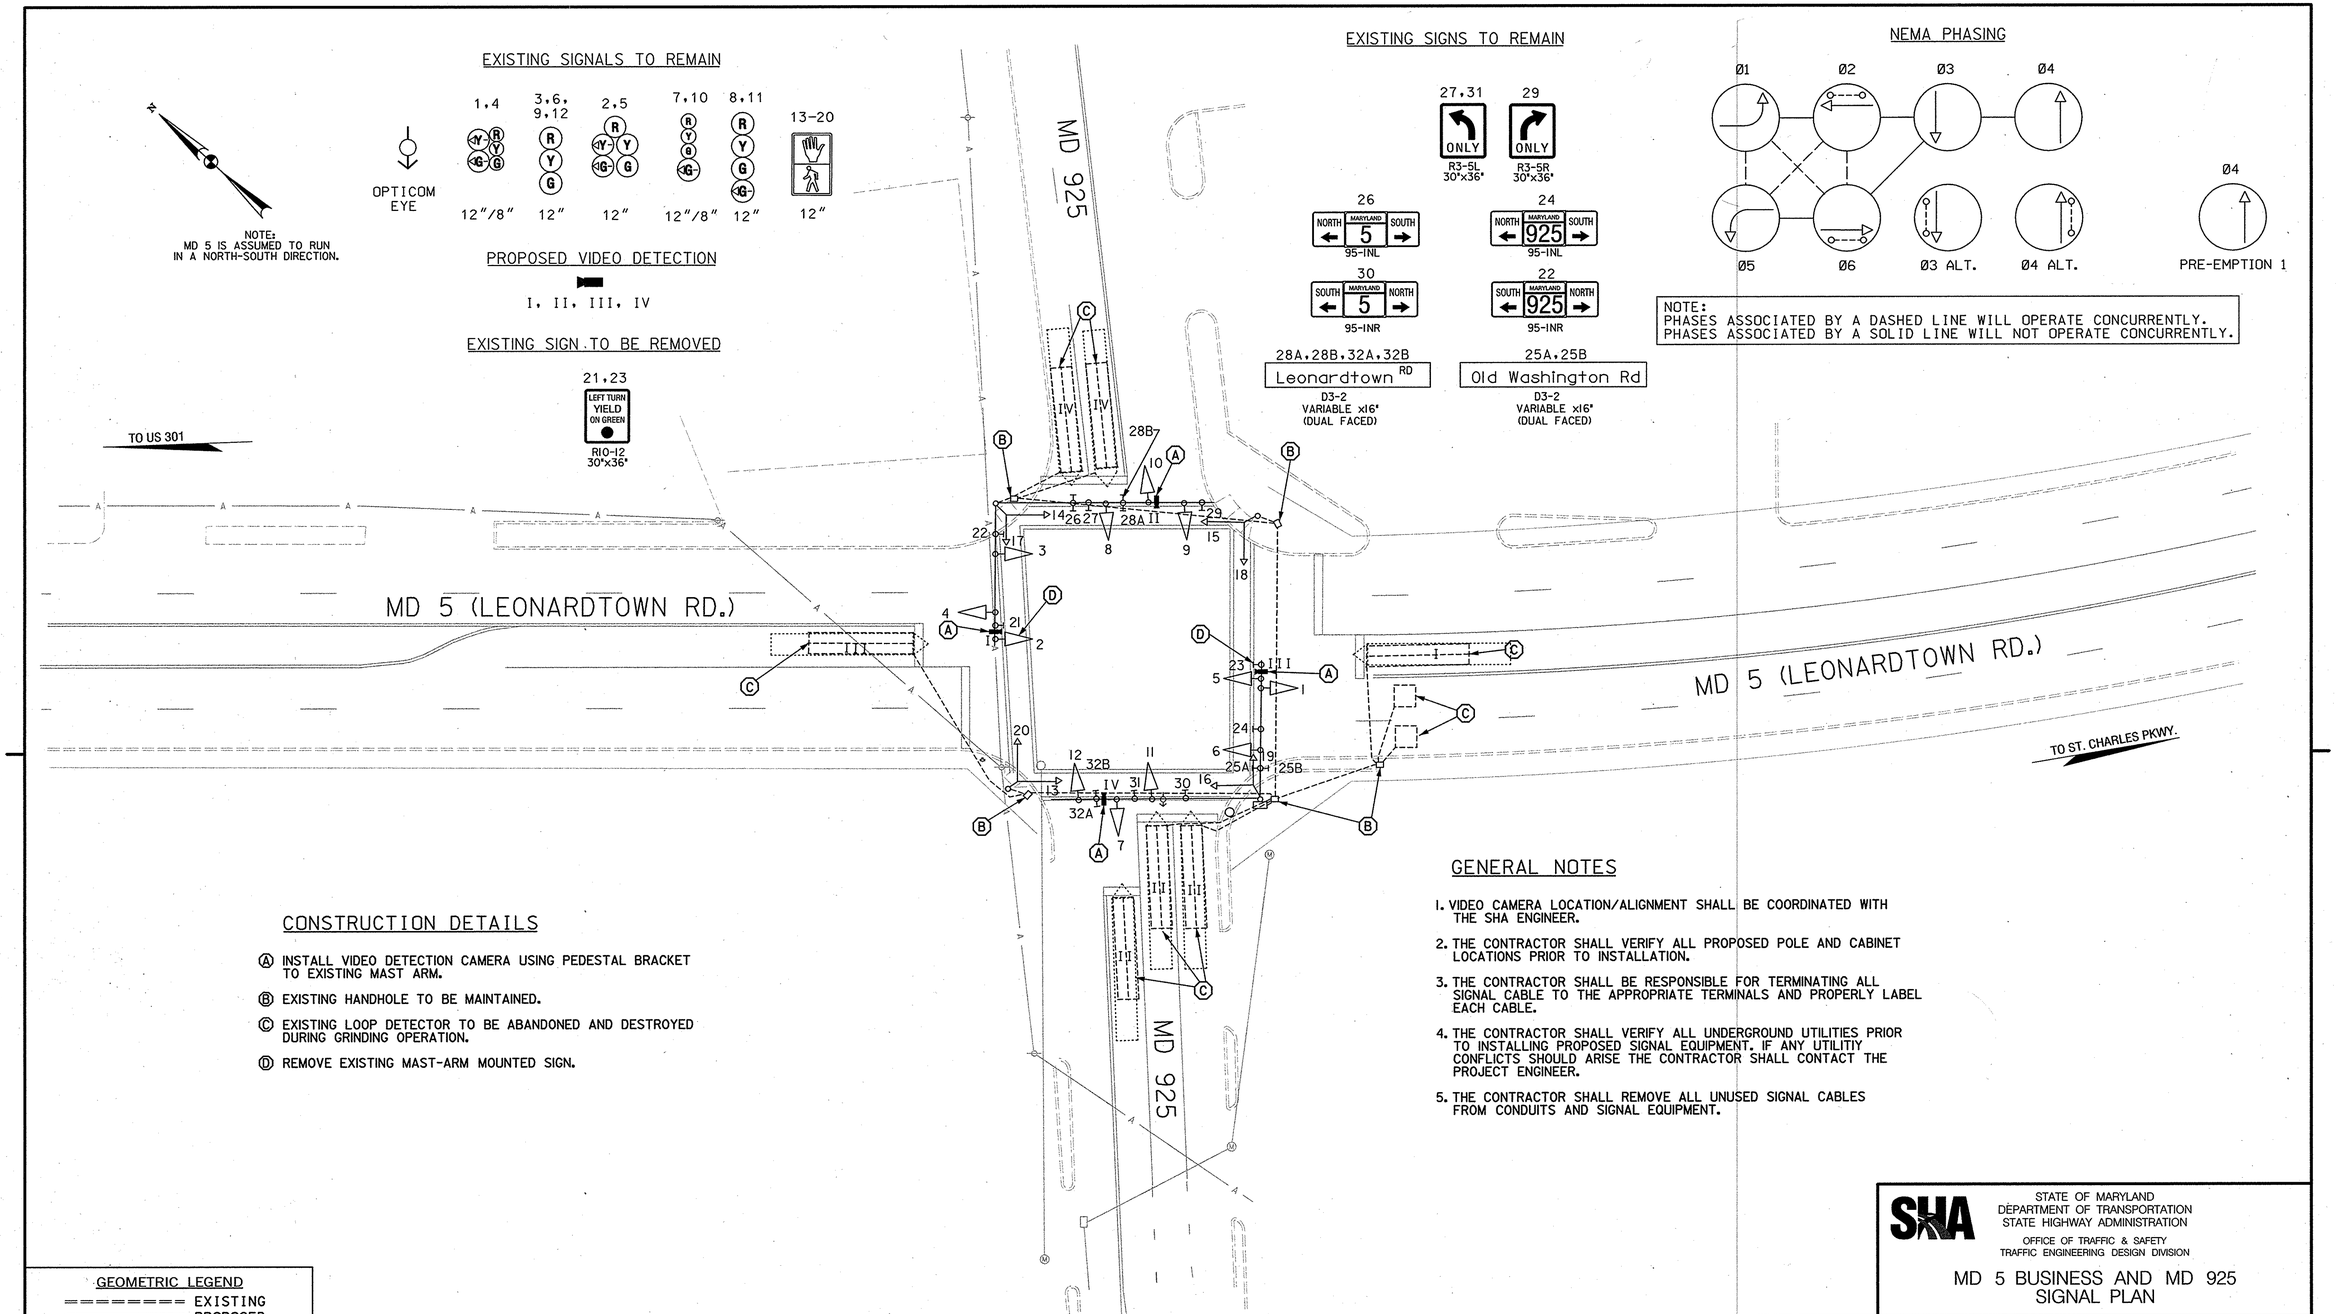

CONSTRUCTION DETAILS

Ⓐ INSTALL VIDEO DETECTION CAMERA USING PEDESTAL BRACKET TO EXISTING MAST ARM.

Ⓑ EXISTING HANDHOLE TO BE MAINTAINED.

Ⓒ EXISTING LOOP DETECTOR TO BE ABANDONED AND DESTROYED DURING GRINDING OPERATION.

Ⓓ REMOVE EXISTING MAST-ARM MOUNTED SIGN.

GENERAL NOTES

1. VIDEO CAMERA LOCATION/ALIGNMENT SHALL BE COORDINATED WITH THE SHA ENGINEER.
2. THE CONTRACTOR SHALL VERIFY ALL PROPOSED POLE AND CABINET LOCATIONS PRIOR TO INSTALLATION.
3. THE CONTRACTOR SHALL BE RESPONSIBLE FOR TERMINATING ALL SIGNAL CABLE TO THE APPROPRIATE TERMINALS AND PROPERLY LABEL EACH CABLE.
4. THE CONTRACTOR SHALL VERIFY ALL UNDERGROUND UTILITIES PRIOR TO INSTALLING PROPOSED SIGNAL EQUIPMENT. IF ANY UTILITIY CONFLICTS SHOULD ARISE THE CONTRACTOR SHALL CONTACT THE PROJECT ENGINEER.
5. THE CONTRACTOR SHALL REMOVE ALL UNUSED SIGNAL CABLES FROM CONDUITS AND SIGNAL EQUIPMENT.

GEOMETRIC LEGEND

EXISTING
PROPOSED

UTILITY LEGEND

SD	STORM DRAIN
G	GAS MAIN
W	WATER MAIN
S	SEWER MAIN
E	ELECTRIC CABLES
A	AERIAL CABLES
T	TELEPHONE CABLES
F	FIBER-OPTIC

BY: $USERNAME$

REVISION H CONSULTANT

WALLACE, MONTGOMERY & ASSOCIATES, LLP
CIVIL AND STRUCTURAL ENGINEERS
110 West Road
Suite 300
Towson, Maryland 21204

APPROVALS

TEAM LEADER
ASST. DIV. CHIEF
DIVISION CHIEF
OFFICE DIRECTOR
ORIGINALS ON FILE

REVISIONS

H. INSTALL VIDEO DETECTION DUE TO MD 5 B CORRIDOR RESURFACING SHA NO. CH3205177 8-05
MJA/JAK
G. CHANGE PERMISSION TO E/P ALONG SB MD 5.
F INSTALL OPTICOM FOR NB MD 925

PLOTTED: Friday, July 29, 2005 AT 03:00 PM
FILE: M:\PROJ\203008.04\Cadd\pSG-P005_MD5-LNRD.dgn

SHA
STATE OF MARYLAND
DEPARTMENT OF TRANSPORTATION
STATE HIGHWAY ADMINISTRATION
OFFICE OF TRAFFIC & SAFETY
TRAFFIC ENGINEERING DESIGN DIVISION

MD 5 BUSINESS AND MD 925
SIGNAL PLAN

SCALE 1":20' DATE 2-9-72 CONTRACT NO.

DESIGNED BY
DRAWN BY T. MANK
CHECKED BY
F.A.P. NO.
COUNTY CHARLES
LOGMILE 08092502.56
T.I.M.S. NO. G-444
TOD NO.

DRAWING NO. 433H - OF SHEET NO. 1 OF 10