F H W A REGION NO.	STATE	FED. AID PROJ. NO.	SHEET NO.	TOTAL SHEETS
3	MD	NH-265-1(12)E	14	20

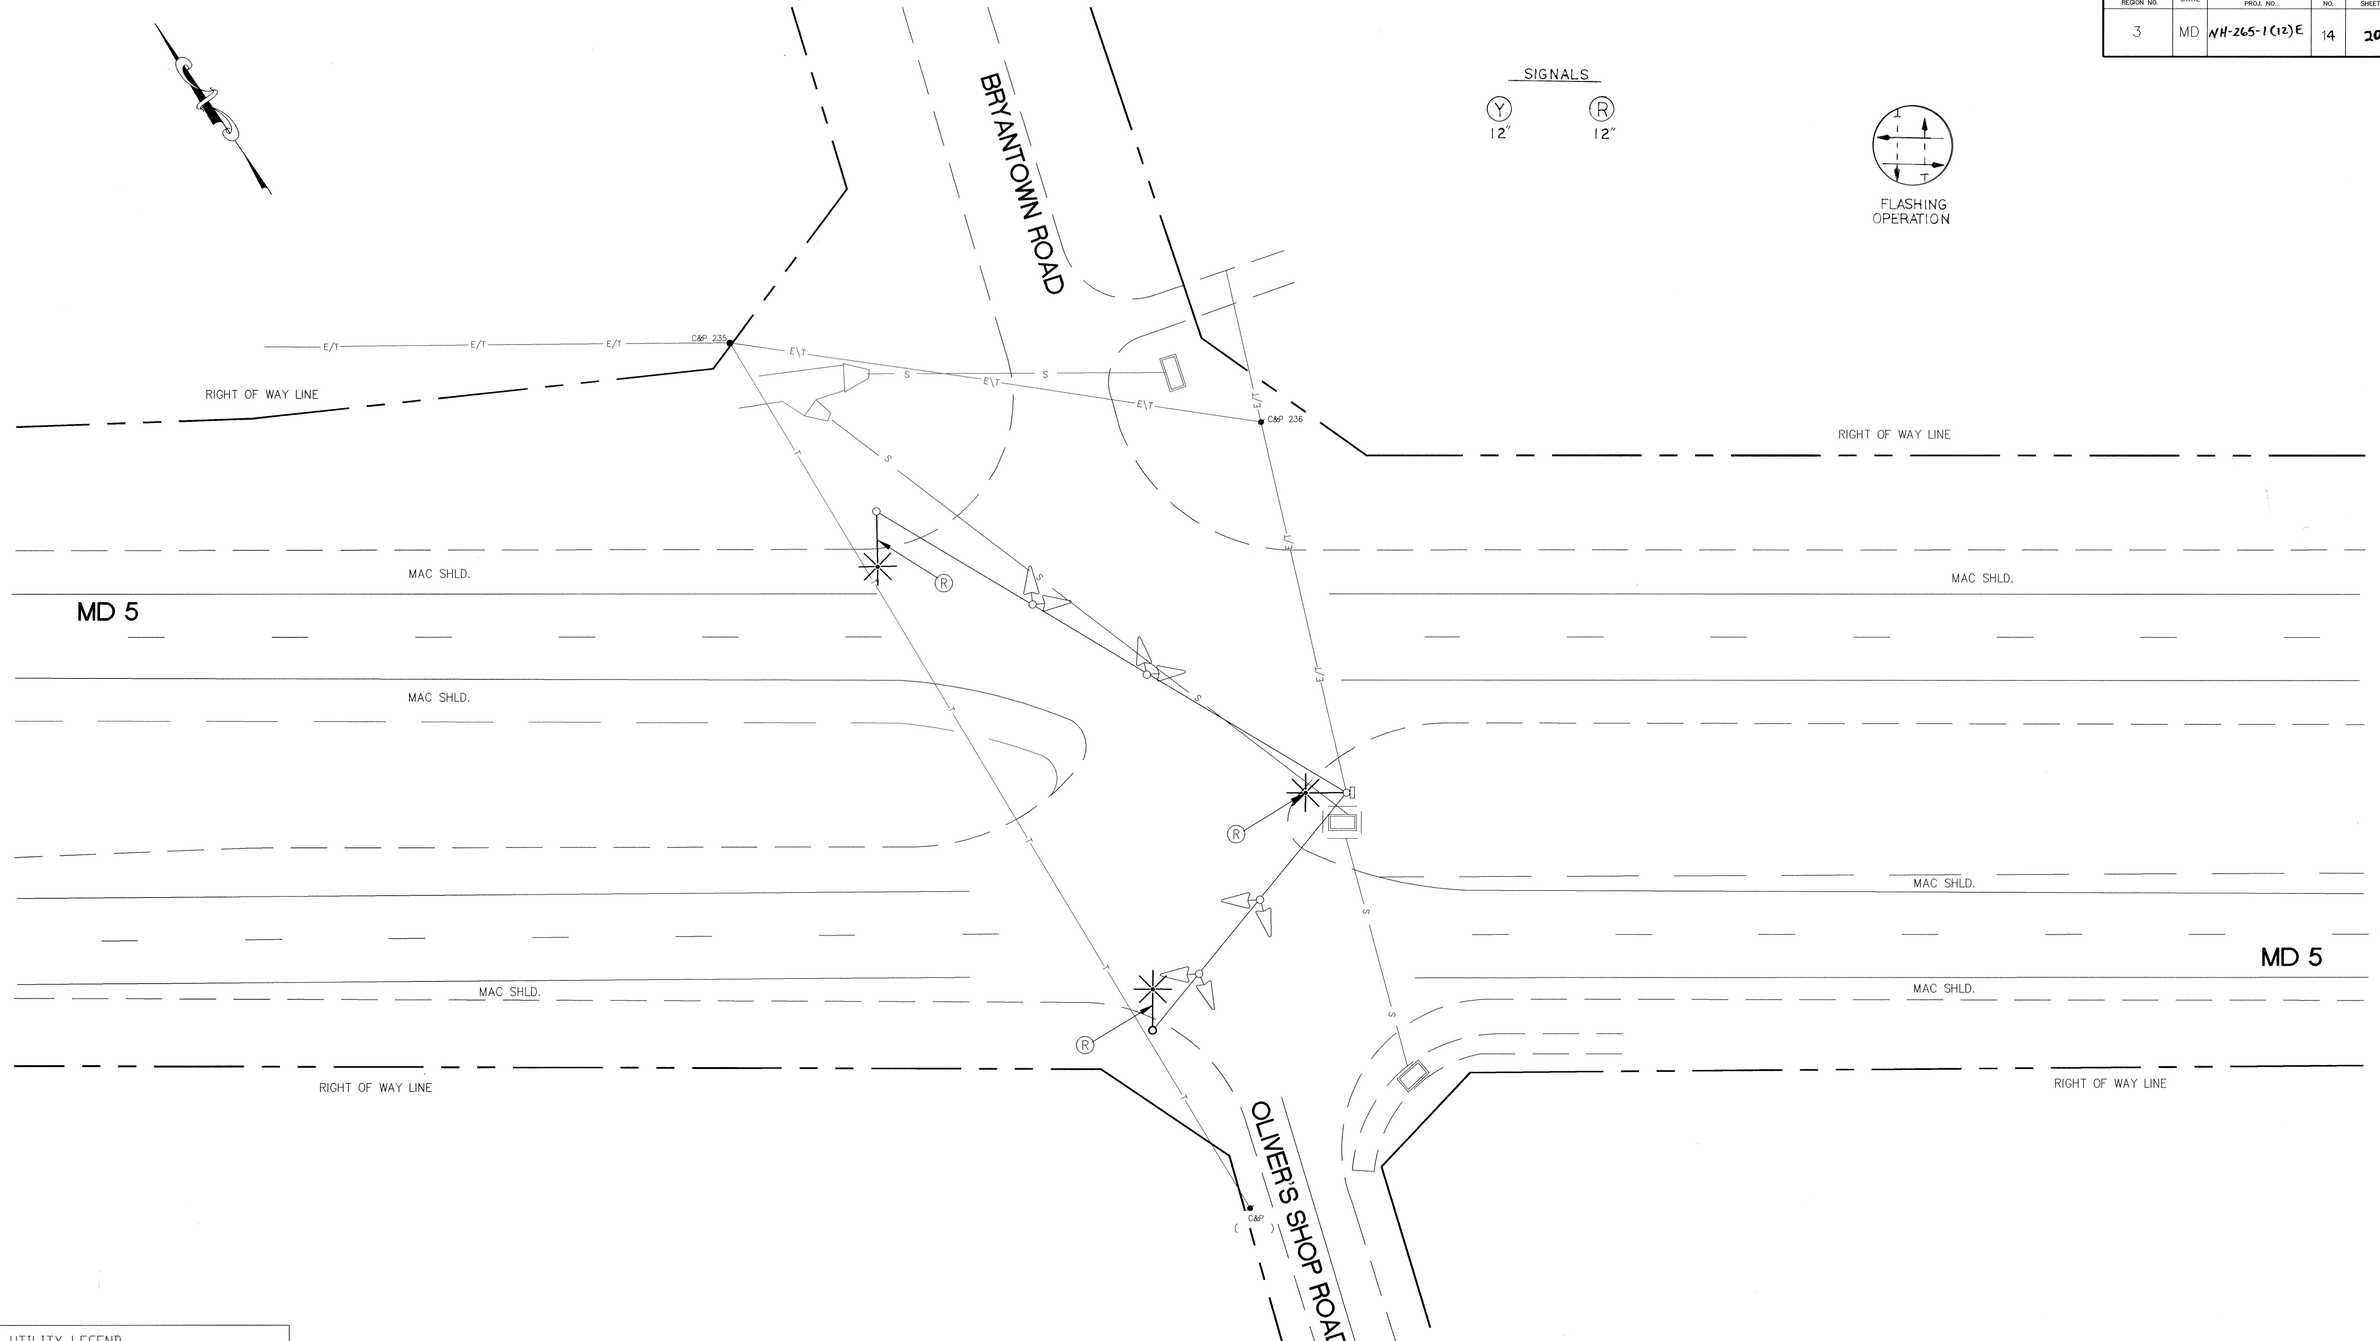

UTILITY LEGEND

T	T	TELEPHONE CABLES
G	G	GAS MAIN
W	W	WATER MAIN
S	S	SEWER MAIN
E	E	ELECTRIC CABLES
A	A	AERIAL CABLES
BC		BURIED CABLE
SD		STORM DRAIN

GEOMETRIC LEGEND

EXISTING GEOMETRICS

PROPOSED GEOMETRICS

CADFILE:MD5-OLVE.DWG

REVISIONS

9-94 INSTALL LIGHTING

APPROVALS

ORIGINAL
CHIEF, SIGNAL DESIGN SECTION

ON
ASST. DISTRICT ENGINEER, TRAFFIC

CHIEF, TRAFFIC ENGINEERING DESIGN DIVISION

FILE
DEPUTY CHIEF ENGINEER, OFFICE OF TRAFFIC

DCL
CONSULTING ENGINEERS
COLUMBIA, MARYLAND

MDOT – STATE HIGHWAY ADMINISTRATION
Office of Traffic & Safety
TRAFFIC ENGINEERING DESIGN DIVISION

ORIGINAL DRAWN BY JAMES ALLEN Jr.
DES. BY D. JHA
CHK. BY M. Reeder Stan Rey 9/94

MD 5 @ OLIVER'S SHOP ROAD

LOGMILE: 08000505.58 COUNTY: CHARLES

DATE: SEPTEMBER, 1994 F.A.P. NO. NH-265-1(12)E
SCALE: 1"=20' S.H.A. NO. CH-599-501-585

TS/FILE NO. TS-3471

SHEET NO. 14 OF 20