F H W A REGION NO.	STATE	FED. AID PROJ. NO.	SHEET NO.	TOTAL SHEETS
3	MD		3	3

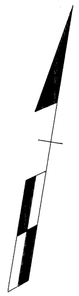

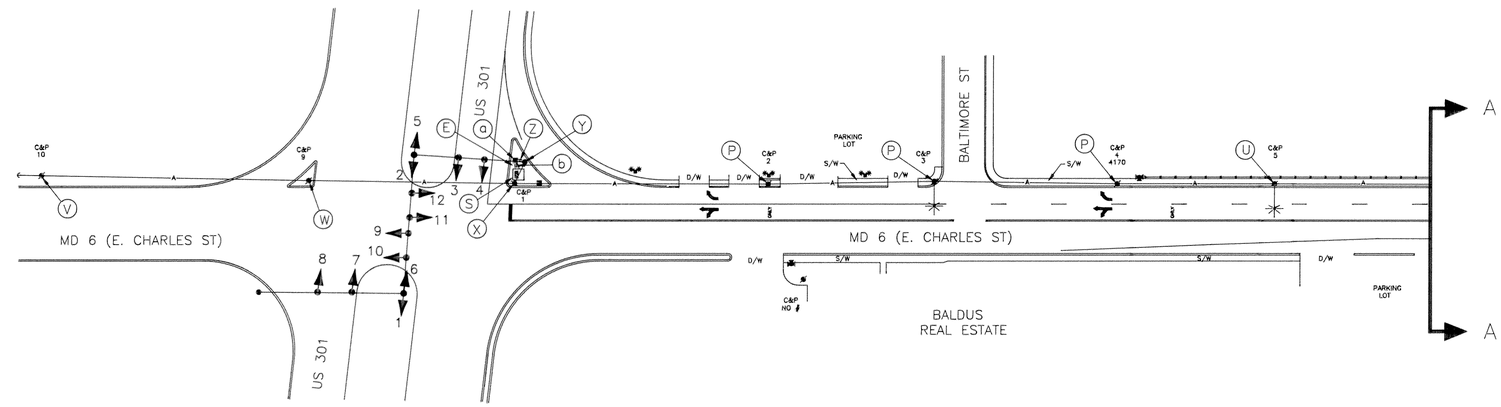

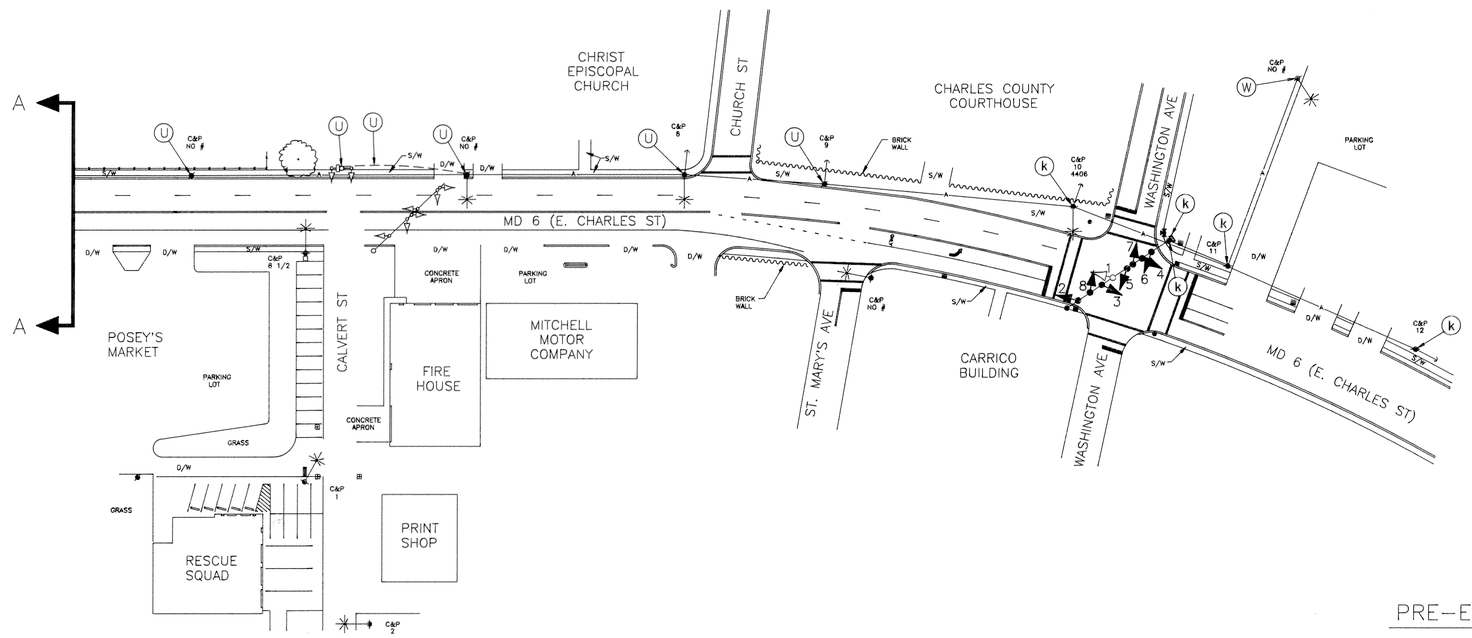

1 REVISION
8 – 4 – 92

PRE–EMPTION INTERCONNECT PLAN

STREET TRAFFIC STUDIES, LTD.
Gateway International
1302 Concourse Drive, Suite 104
Linthicum, Maryland 21090
(410) 859-3553
2214K1

REVISIONS

APPROVALS
5/22/92
CHIEF, SIGNAL DESIGN SECTION
ASST. DISTRICT ENGINEER, TRAFFIC
CHIEF, TRAFFIC ENGINEERING DESIGN DIVISION
5/21/92
DIRECTOR, OFFICE OF TRAFFIC AND SAFETY

MDOT – STATE HIGHWAY ADMINISTRATION
Office of Traffic and Safety
TRAFFIC ENGINEERING DESIGN DIVISION

DRAWN BY: W J NIES (FOR STS)
DES. BY: R R ZACHERL (FOR STS)
CHK. BY: 5-29-92

MD 6: US 301 EAST TO WASHINGTON AVE
COUNTY CHARLES

DATE: 5-4-92
SCALE: 1"=50'
F.A.P. NO.
S.H.A. NO.
TS/STD. NO. 3241X
SHEET NO. 3 OF 3