F H WA REGION NO	STATE	FED. AID PROJ. NO	SHEET NO.	TOTAL SHEETS
3	MD.			

PROPOSED SIGNALS AND SIGNS

1–4	5–8	9a	9b
Y 12"	R 12"	← Olivers Shop Rd / Trinity Church Rd →	← Trinity Church Rd / Olivers Shop Rd. →
FRONT FACE		D3–2 32" x Var.	BACK FACE

10b	10a
← Olivers Shop Rd / Trinity Church Rd →	← Trinity Church Rd / Olivers Shop Rd →
BACK FACE	FRONT FACE

D3–2 32" x Var.

NEMA PHASING

FLASHING OPERATION

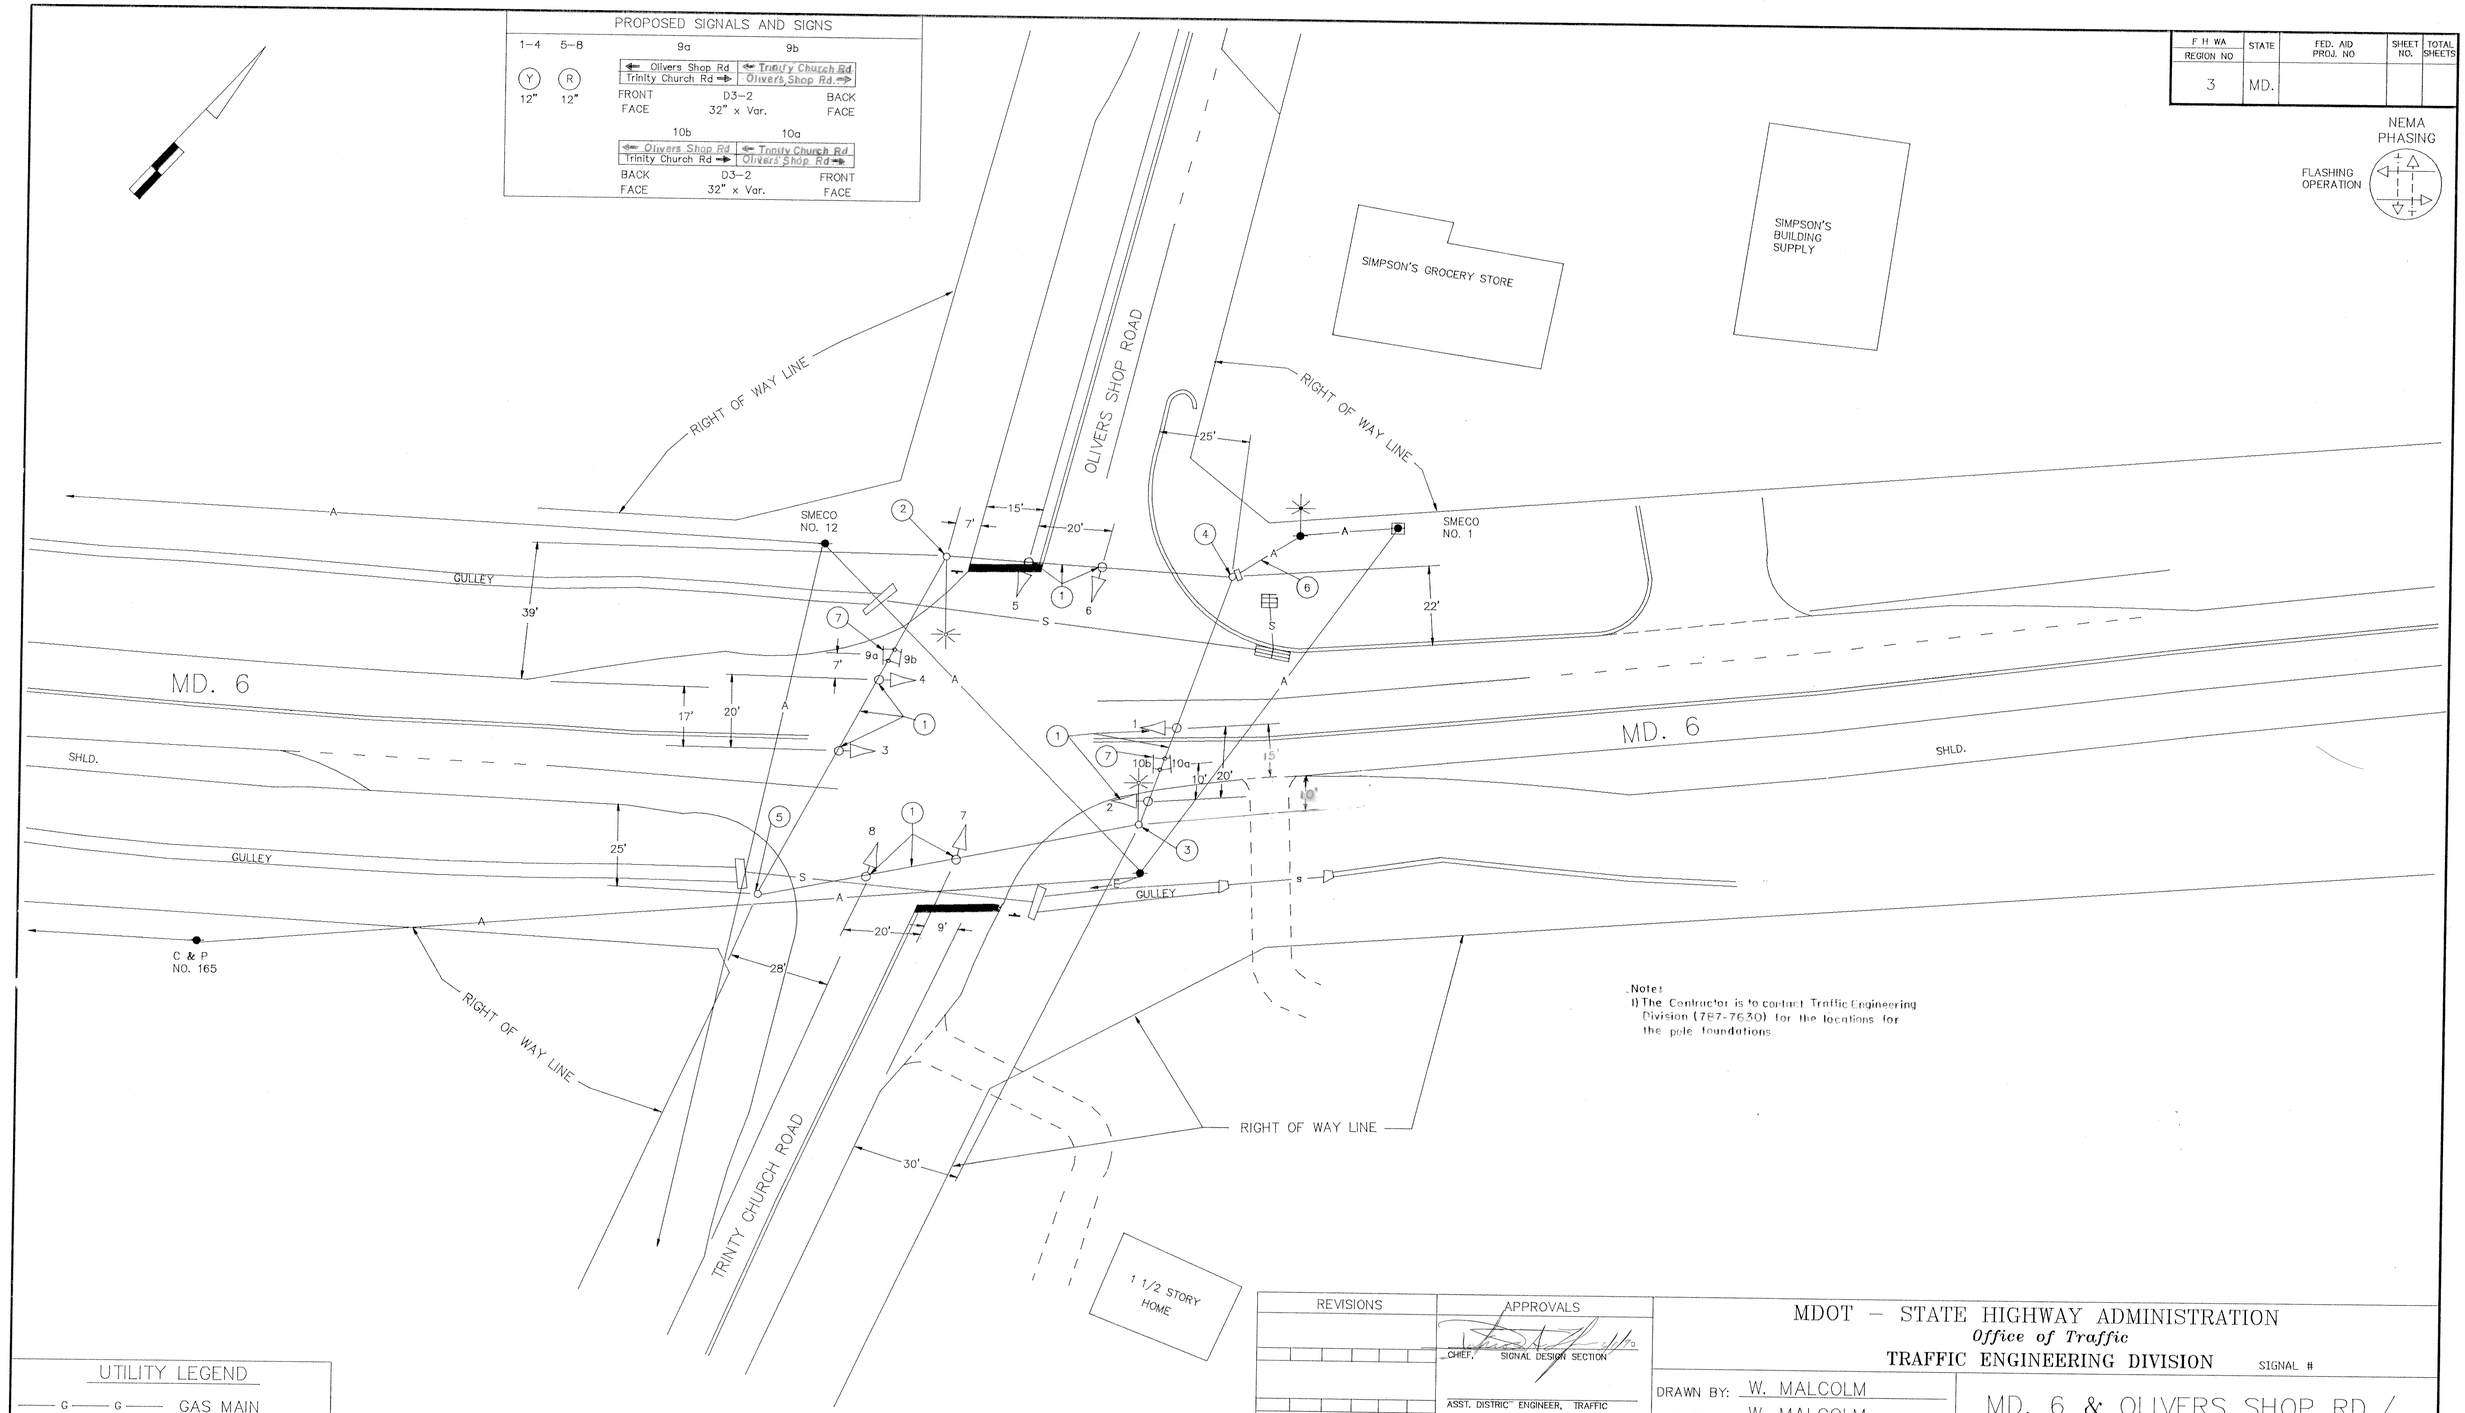

Note:
1) The Contractor is to contact Traffic Engineering Division (787-7630) for the locations for the pole foundations

UTILITY LEGEND

—G—G—	GAS MAIN
—W—W—	WATER MAIN
—S—S—	SEWER MAIN
—E—E—	ELECTRIC CABLES
—A—A—	AERIAL CABLES

REVISIONS

APPROVALS

CHIEF, SIGNAL DESIGN SECTION

ASST. DISTRICT ENGINEER, TRAFFIC

CHIEF, TRAFFIC ENGINEERING DIVISION 3/5/90

DEPUTY CHIEF ENGINEER, OFFICE OF TRAFFIC 3/5/90

MDOT – STATE HIGHWAY ADMINISTRATION

Office of Traffic

TRAFFIC ENGINEERING DIVISION

SIGNAL #

DRAWN BY: W. MALCOLM

DES. BY: W. MALCOLM

CHK. BY: 2/27/90

DATE: 01/90

SCALE: 1" = 20'

F.A.P. NO.

S.H.A. NO.

MD. 6 & OLIVERS SHOP RD./ TRINITY CHURCH RD.

COUNTY: CHARLES

TS/STD. NO. TS–2588

SHEET NO. 1 OF 1

08000633.38