F H W A REGION NO.	STATE	FED. AID PROJ. NO.	SHEET NO.	TOTAL SHEETS
3	MD	STPG-1993(021)E	2	8

PROPOSED SIGNS

11,13

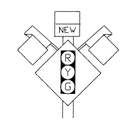

TEMPORARY SIGN
W3-3 NEW
36" X 36"

12a, 12b

Garrett Ave.

D3-2
16" x Variable

PROPOSED SIGNALS

1–6

12"

7–10

12"

NEMA PHASING

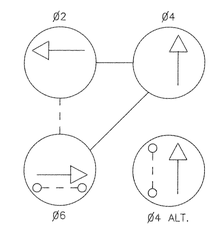

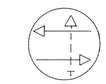

FLASHING OPERATION

PHASING NOTES:
1. PHASES ASSOCIATED BY A SOLID LINE WILL NOT OPERATE CONCURRENTLY.
2. PHASES ASSOCIATED BY A DASHED LINE WILL OPERATE CONCURRENTLY.

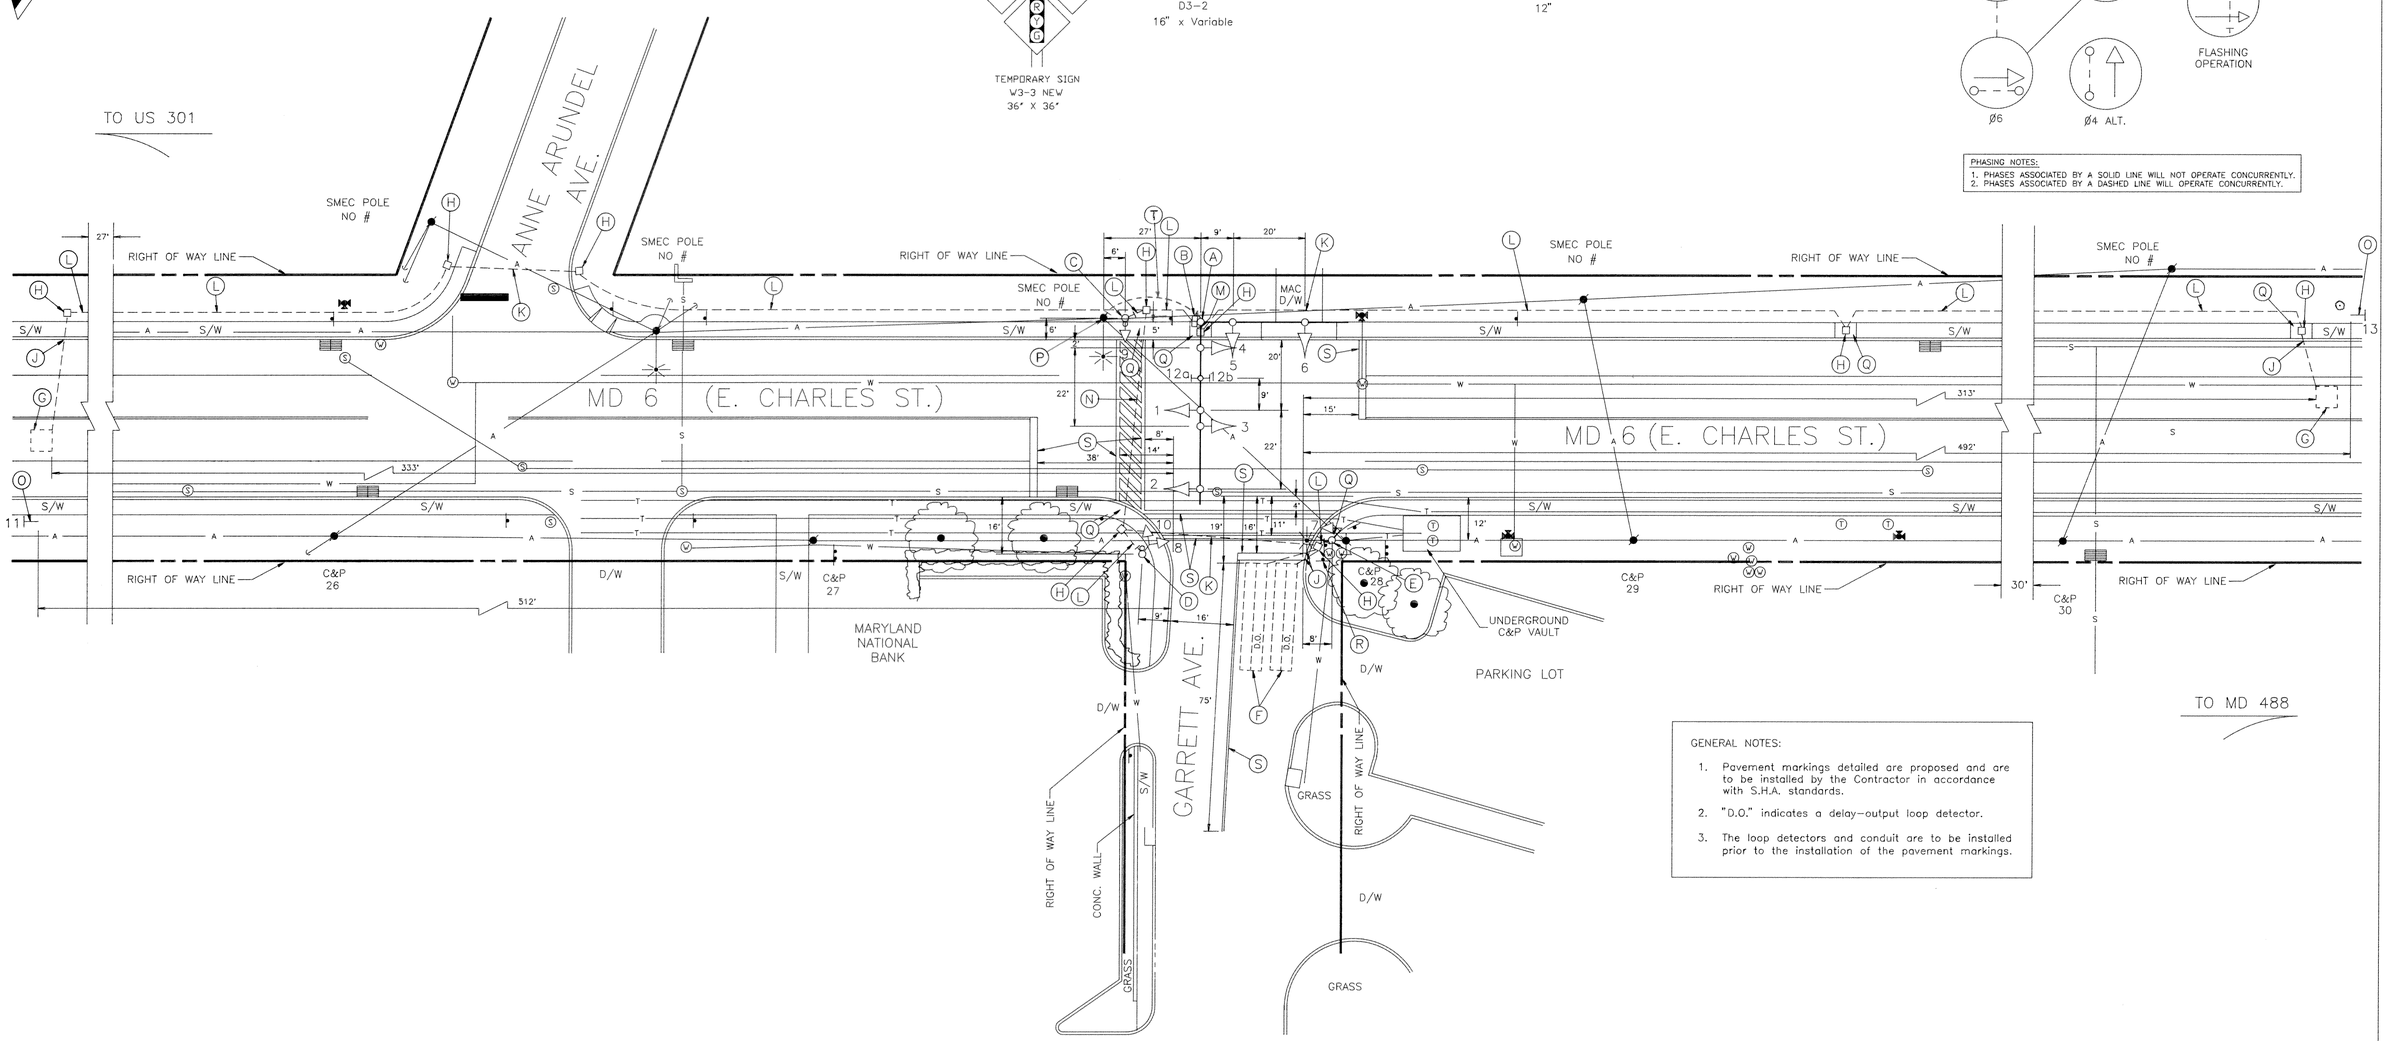

GENERAL NOTES:

1. Pavement markings detailed are proposed and are to be installed by the Contractor in accordance with S.H.A. standards.
2. "D.O." indicates a delay–output loop detector.
3. The loop detectors and conduit are to be installed prior to the installation of the pavement markings.

LEGEND OF UNDERGROUND AND OVERHEAD UTILITIES

AERIAL CABLE	A——A——A
ELECTRIC	E——E——E
TELEPHONE	T——T——T
GAS	G——G——G
SEWER	S——S——S
WATER	W——W——W
CABLE TV	TV——TV——TV

STREET TRAFFIC STUDIES, LTD.
Gateway International
1302 Concourse Drive, Suite 104
Linthicum, Maryland 21090
(410) 859-3553
2213

REVISIONS

APPROVALS

CHIEF, SIGNAL DESIGN SECTION

ASST. DISTRICT ENGINEER, TRAFFIC

CHIEF, TRAFFIC ENGINEERING DESIGN DIVISION

5/2/92
DIRECTOR, OFFICE OF TRAFFIC AND SAFTY

MDOT – STATE HIGHWAY ADMINISTRATION

Office of Traffic and Safety

TRAFFIC ENGINEERING DESIGN DIVISION

SIGNAL NUMBER: LOG MILE: 08000626.00

DRAWN BY: S.R. BARANOWSKI (FOR STS)
DES. BY: R.R. ZACHERL (FOR STS)
CHK. BY: 5-29-92

MD 6 (E. CHARLES ST.) AND GARRETT AVE.
COUNTY CHARLES

DATE: 4-29-92
SCALE: 1"=20'
F.A.P. NO. STPG-1993(021)E
S.H.A. NO. CH-586-501-585
TS/STD. NO. 3242
SHEET NO. 2 OF 8

F# 22