F H WA REGION NO	STATE	FED. AID PROJ. NO	SHEET NO.	TOTAL SHEETS
3	MD.		1	1

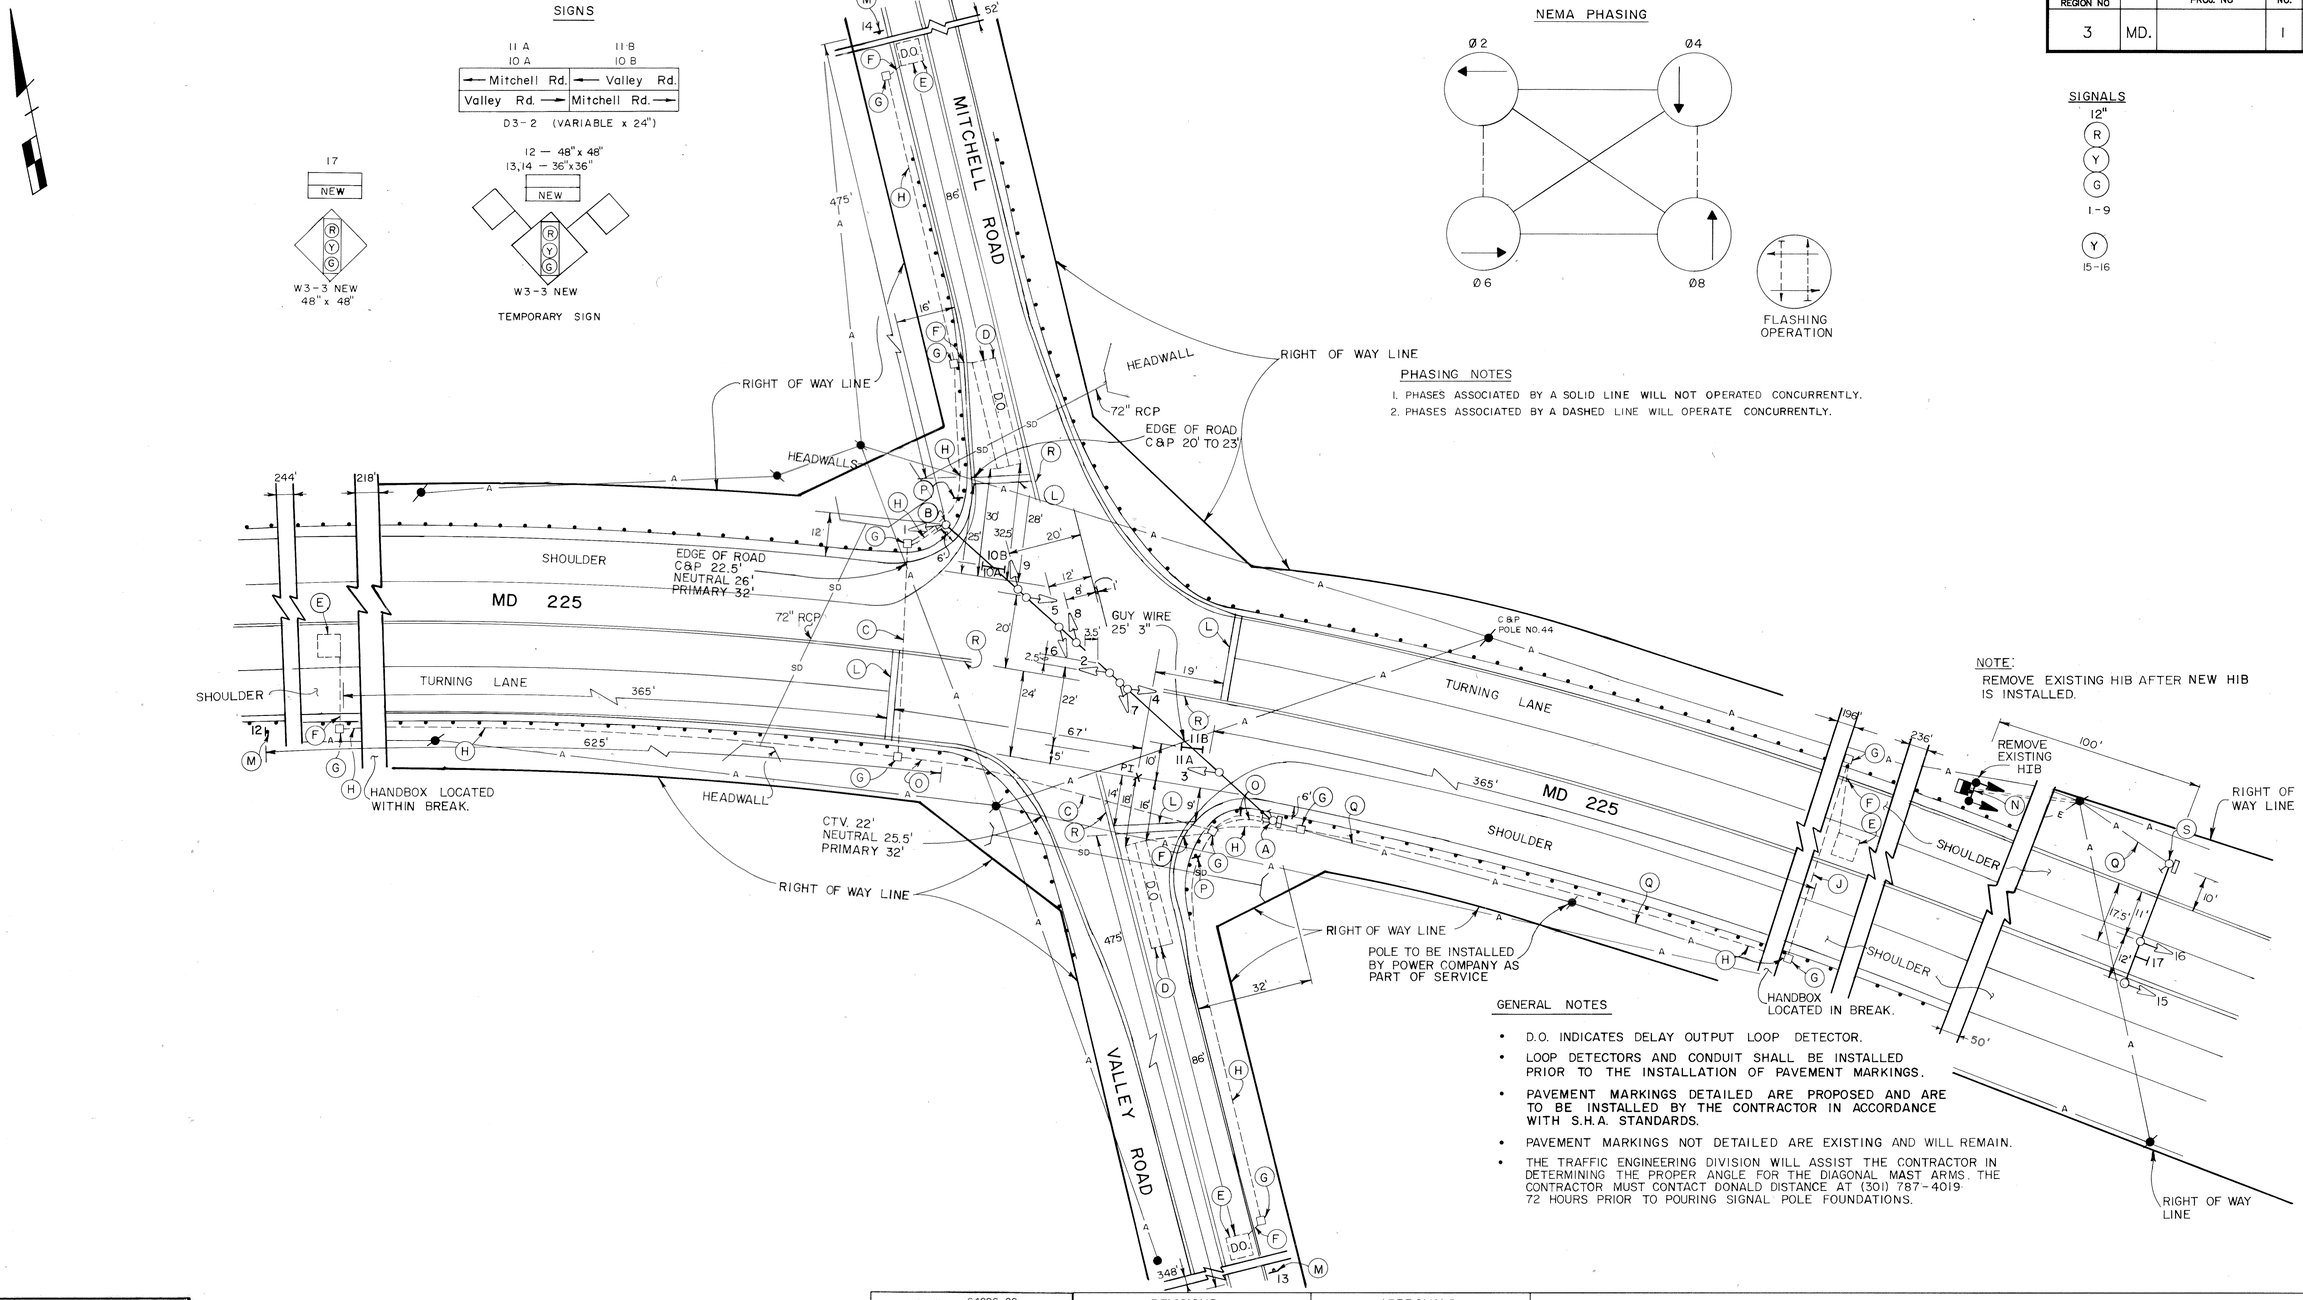

UTILITY LEGEND

AERIAL CABLE	—A——A——A——A
ELECTRIC	E——E——E——E-
TELEPHONE	—T——T——T——T
GAS	G——G——G——G—
SEWER	—S——S——S——
WATER	—W——W——W——
CABLE TV	TV——TV——TV——TV

64896-29

BUCHART HORN, INC.

244 WEST BLOCK
THE QUADRANGLE
VILLAGE OF CROSS KEYS
BALTIMORE, MARYLAND 21210

REVISIONS

APPROVALS

for: Dimitrios A. Zafiris
CHIEF, SIGNAL DESIGN SECTION

1/11/91
ASST. DISTRICT ENGINEER, TRAFFIC

CHIEF, TRAFFIC ENGINEERING DIVISION

1/15/91
DEPUTY CHIEF ENGINEER, TRAFFIC

MDOT — STATE HIGHWAY ADMINISTRATION

Office of Traffic

TRAFFIC ENGINEERING DIVISION

DRAWN BY: L. TAUBER
DES. BY: J. MALINOWSKI
CHK. BY: 1-11-91

MD 225 AND MITCHELL / VALLEY ROADS

SIGNAL NO. 08022508.97 COUNTY: CHARLES

DATE: DEC. 1990 F.A.P. NO.
SCALE: 1" = 20' S.H.A. NO.

TS/STD. NO. TS 3092

SHEET NO. 1 OF 1

08022508.97