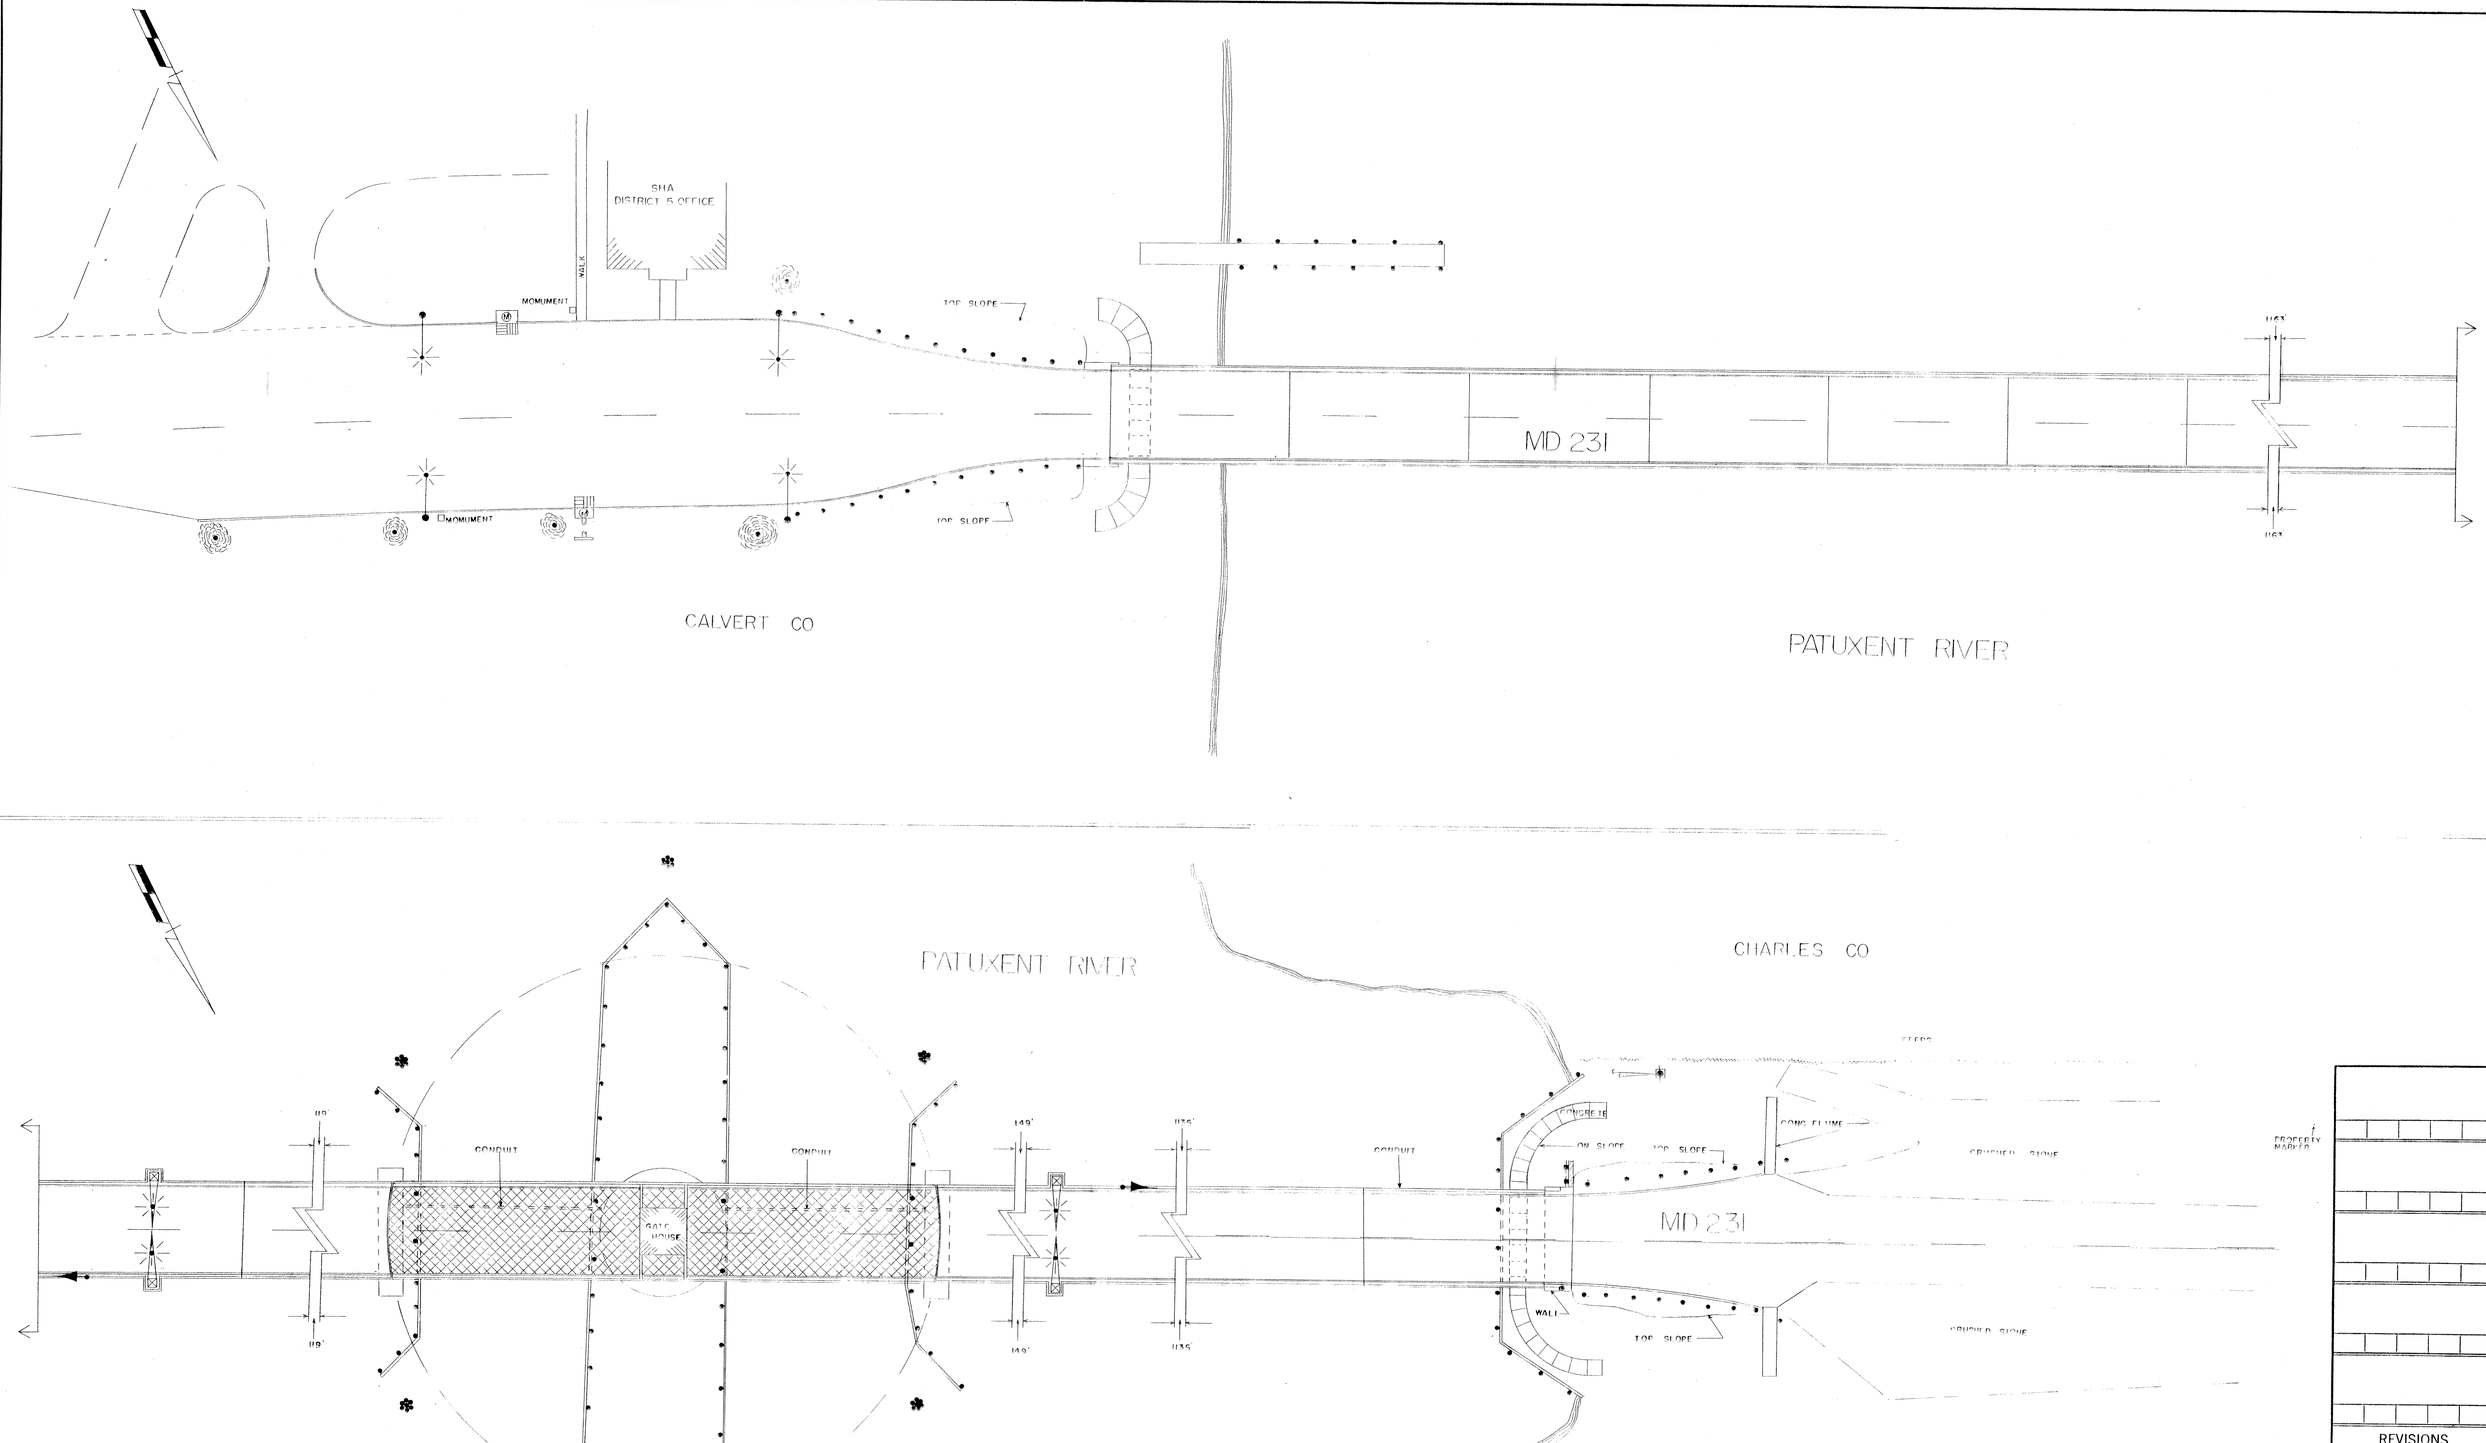

REVISIONS

APPROVAL: CHIEF - BUREAU OF TRAFFIC ENGINEERING

APPROVAL: ASS'T CHIEF ENGINEER TRAFFIC SAFETY

MARYLAND STATE ROADS COMMISSION
DIVISION OF TRAFFIC SAFETY
BUREAU OF TRAFFIC ENGINEERING

MD 231 OVER PATUXENT RIVER
BRIDGE NO 4008

DATE OCT 31, 1972
SCALE 1"=20'
DRAWN BY: L.S. TOWNSEND
CONTRACT NO
COUNTY CHARLES & CALVERT
CHECKED BY:

DRAWING NO. TS 773

DIETZGEN 10820