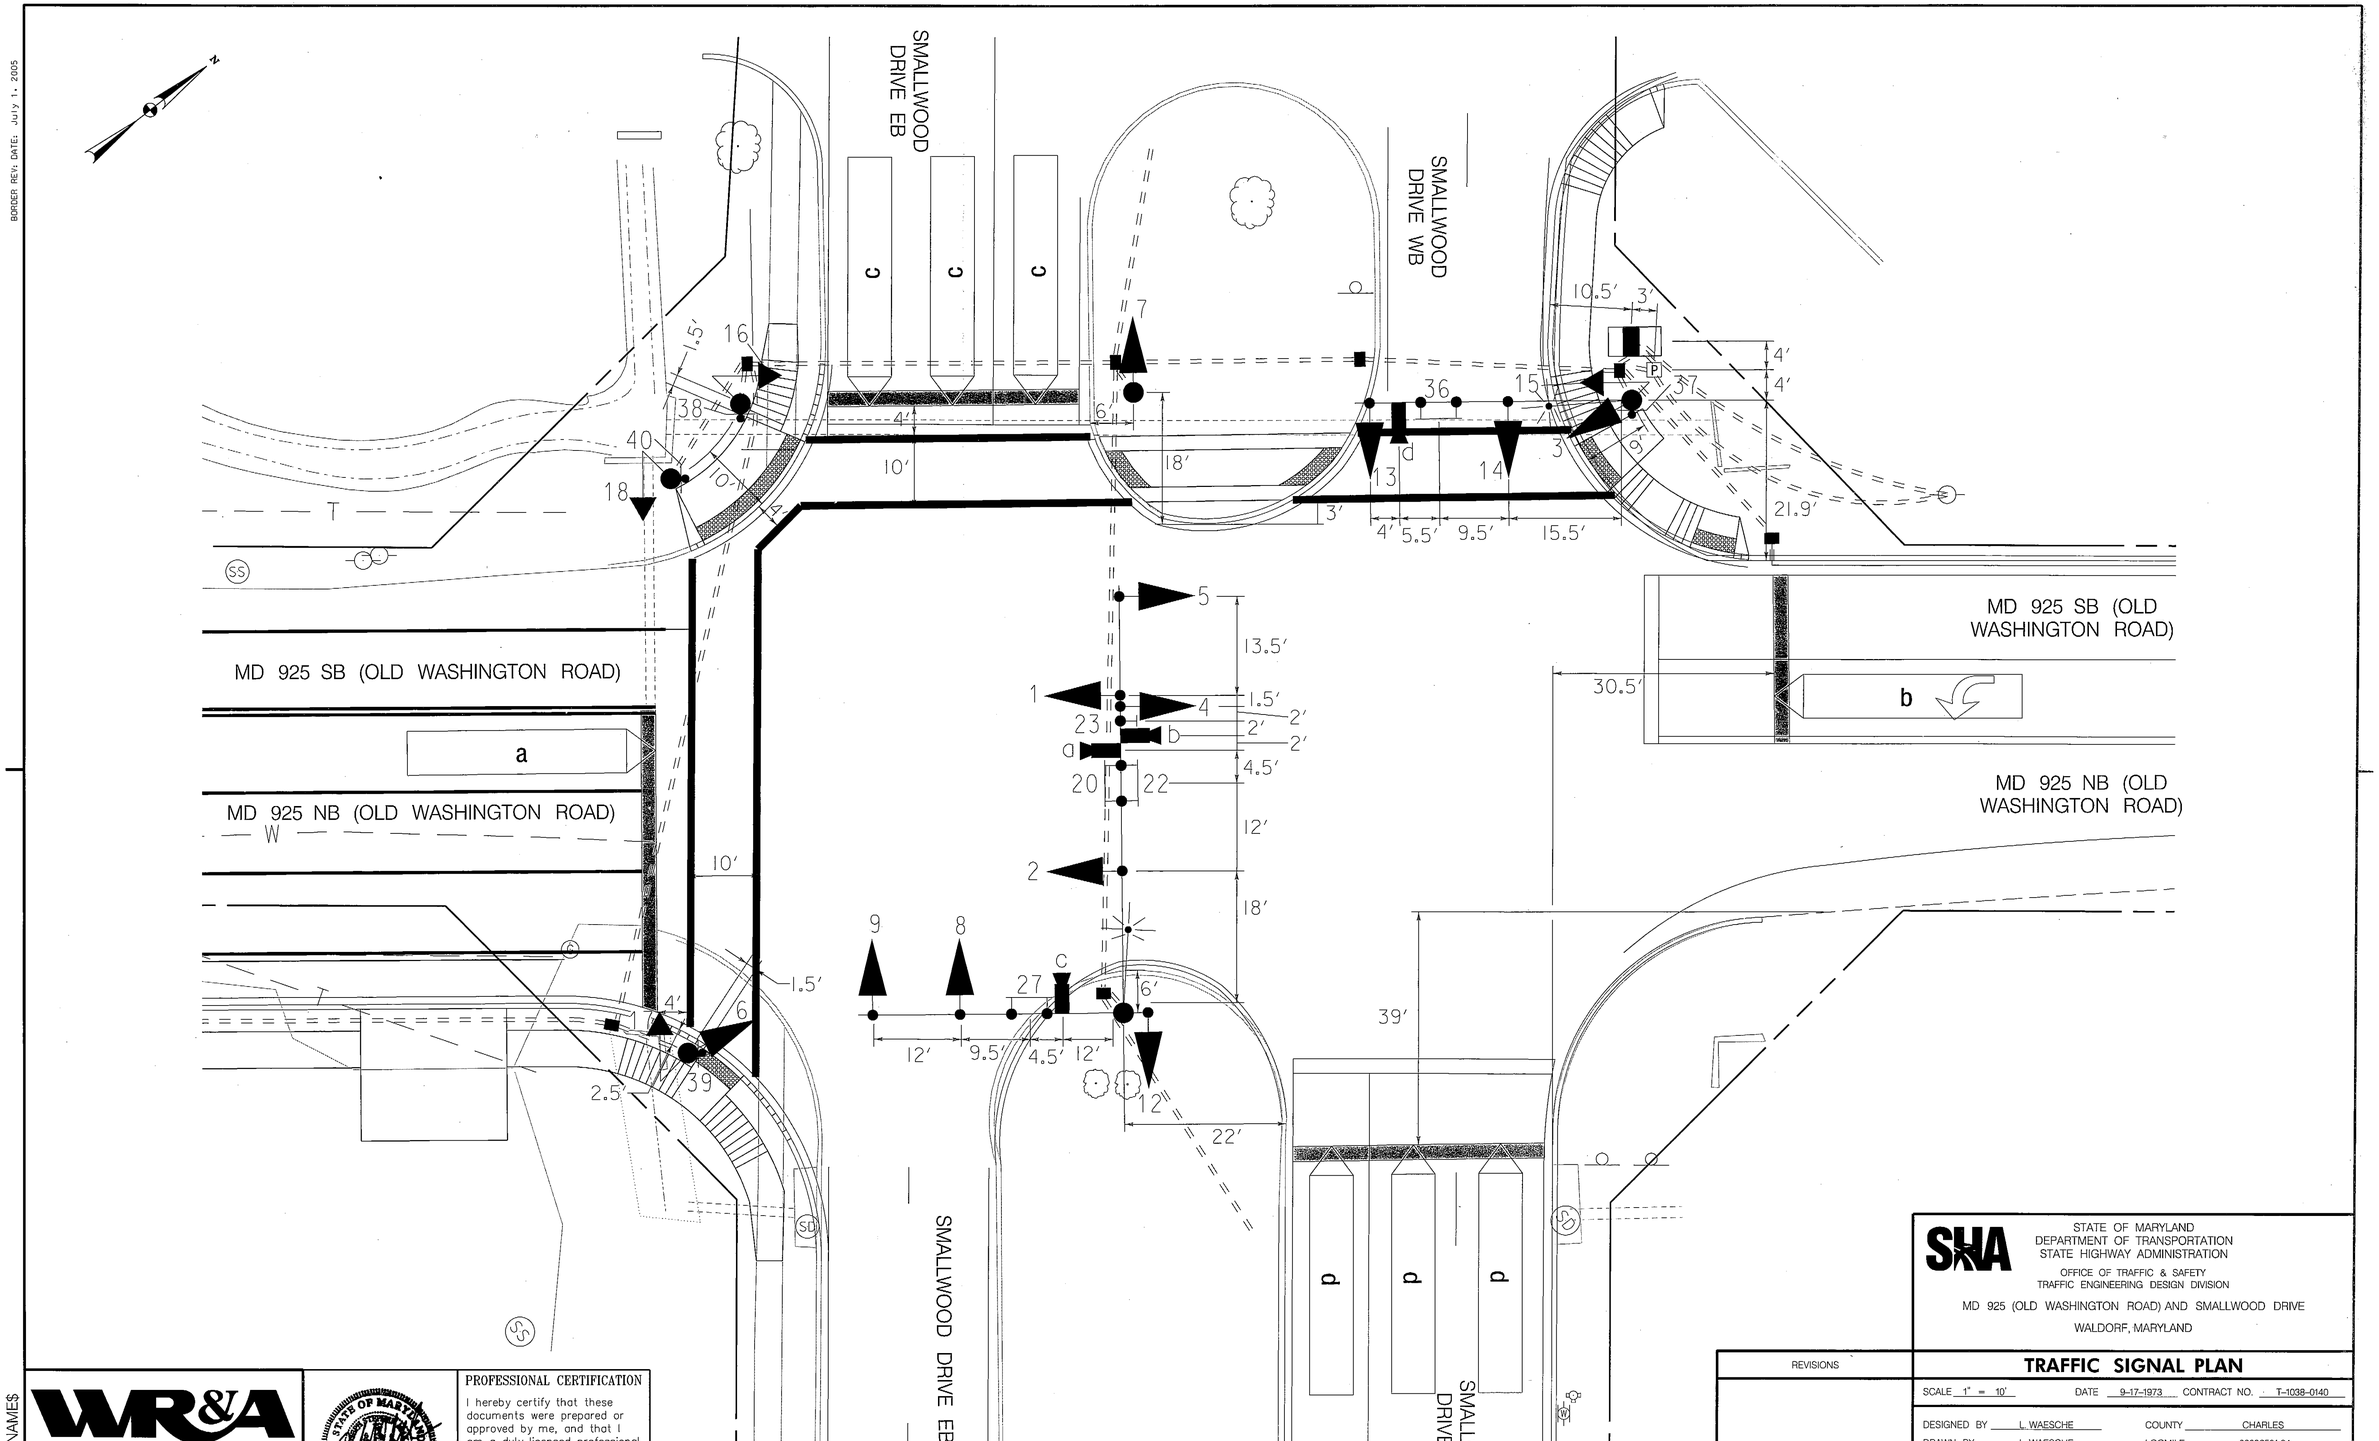

DRILL HOLES

DRILL HOLES

DRILL HOLES

BORDER REV: DATE: July 1, 2005

BY: $USERNAME$

WR&A

WHITMAN, REQUARDT & ASSOCIATES, LLP
801 South Caroline Street, Baltimore, Maryland 21231

STATE OF MARYLAND REGISTERED PROFESSIONAL ENGINEER No. 13488

PROFESSIONAL CERTIFICATION

I hereby certify that these documents were prepared or approved by me, and that I am a duly licensed professional engineer under the laws of the State of Maryland

13488	6/14/15
License No.	Expiration Date

SHA

STATE OF MARYLAND
DEPARTMENT OF TRANSPORTATION
STATE HIGHWAY ADMINISTRATION

OFFICE OF TRAFFIC & SAFETY
TRAFFIC ENGINEERING DESIGN DIVISION

MD 925 (OLD WASHINGTON ROAD) AND SMALLWOOD DRIVE

WALDORF, MARYLAND

REVISIONS

TRAFFIC SIGNAL PLAN

SCALE 1" = 10′ DATE 9-17-1973 CONTRACT NO. T-1038-0140

DESIGNED BY L. WAESCHE
DRAWN BY L. WAESCHE
CHECKED BY N. LEARY
F.A.P. NO. N/A

COUNTY CHARLES
LOGMILE 08092501.24
TIMS NO. L760
TOD NO.

TS NO. 1036 E | DRAWING TSP-2 OF 3 | SHEET NO. 58 OF 59

PLOTTED: $DATETIME$
FILE: $FILE$