F.H.WA REGION NO	STATE	FED. AID PROJ. NO	SHEET NO.	TOTAL SHEETS
3	MD.			

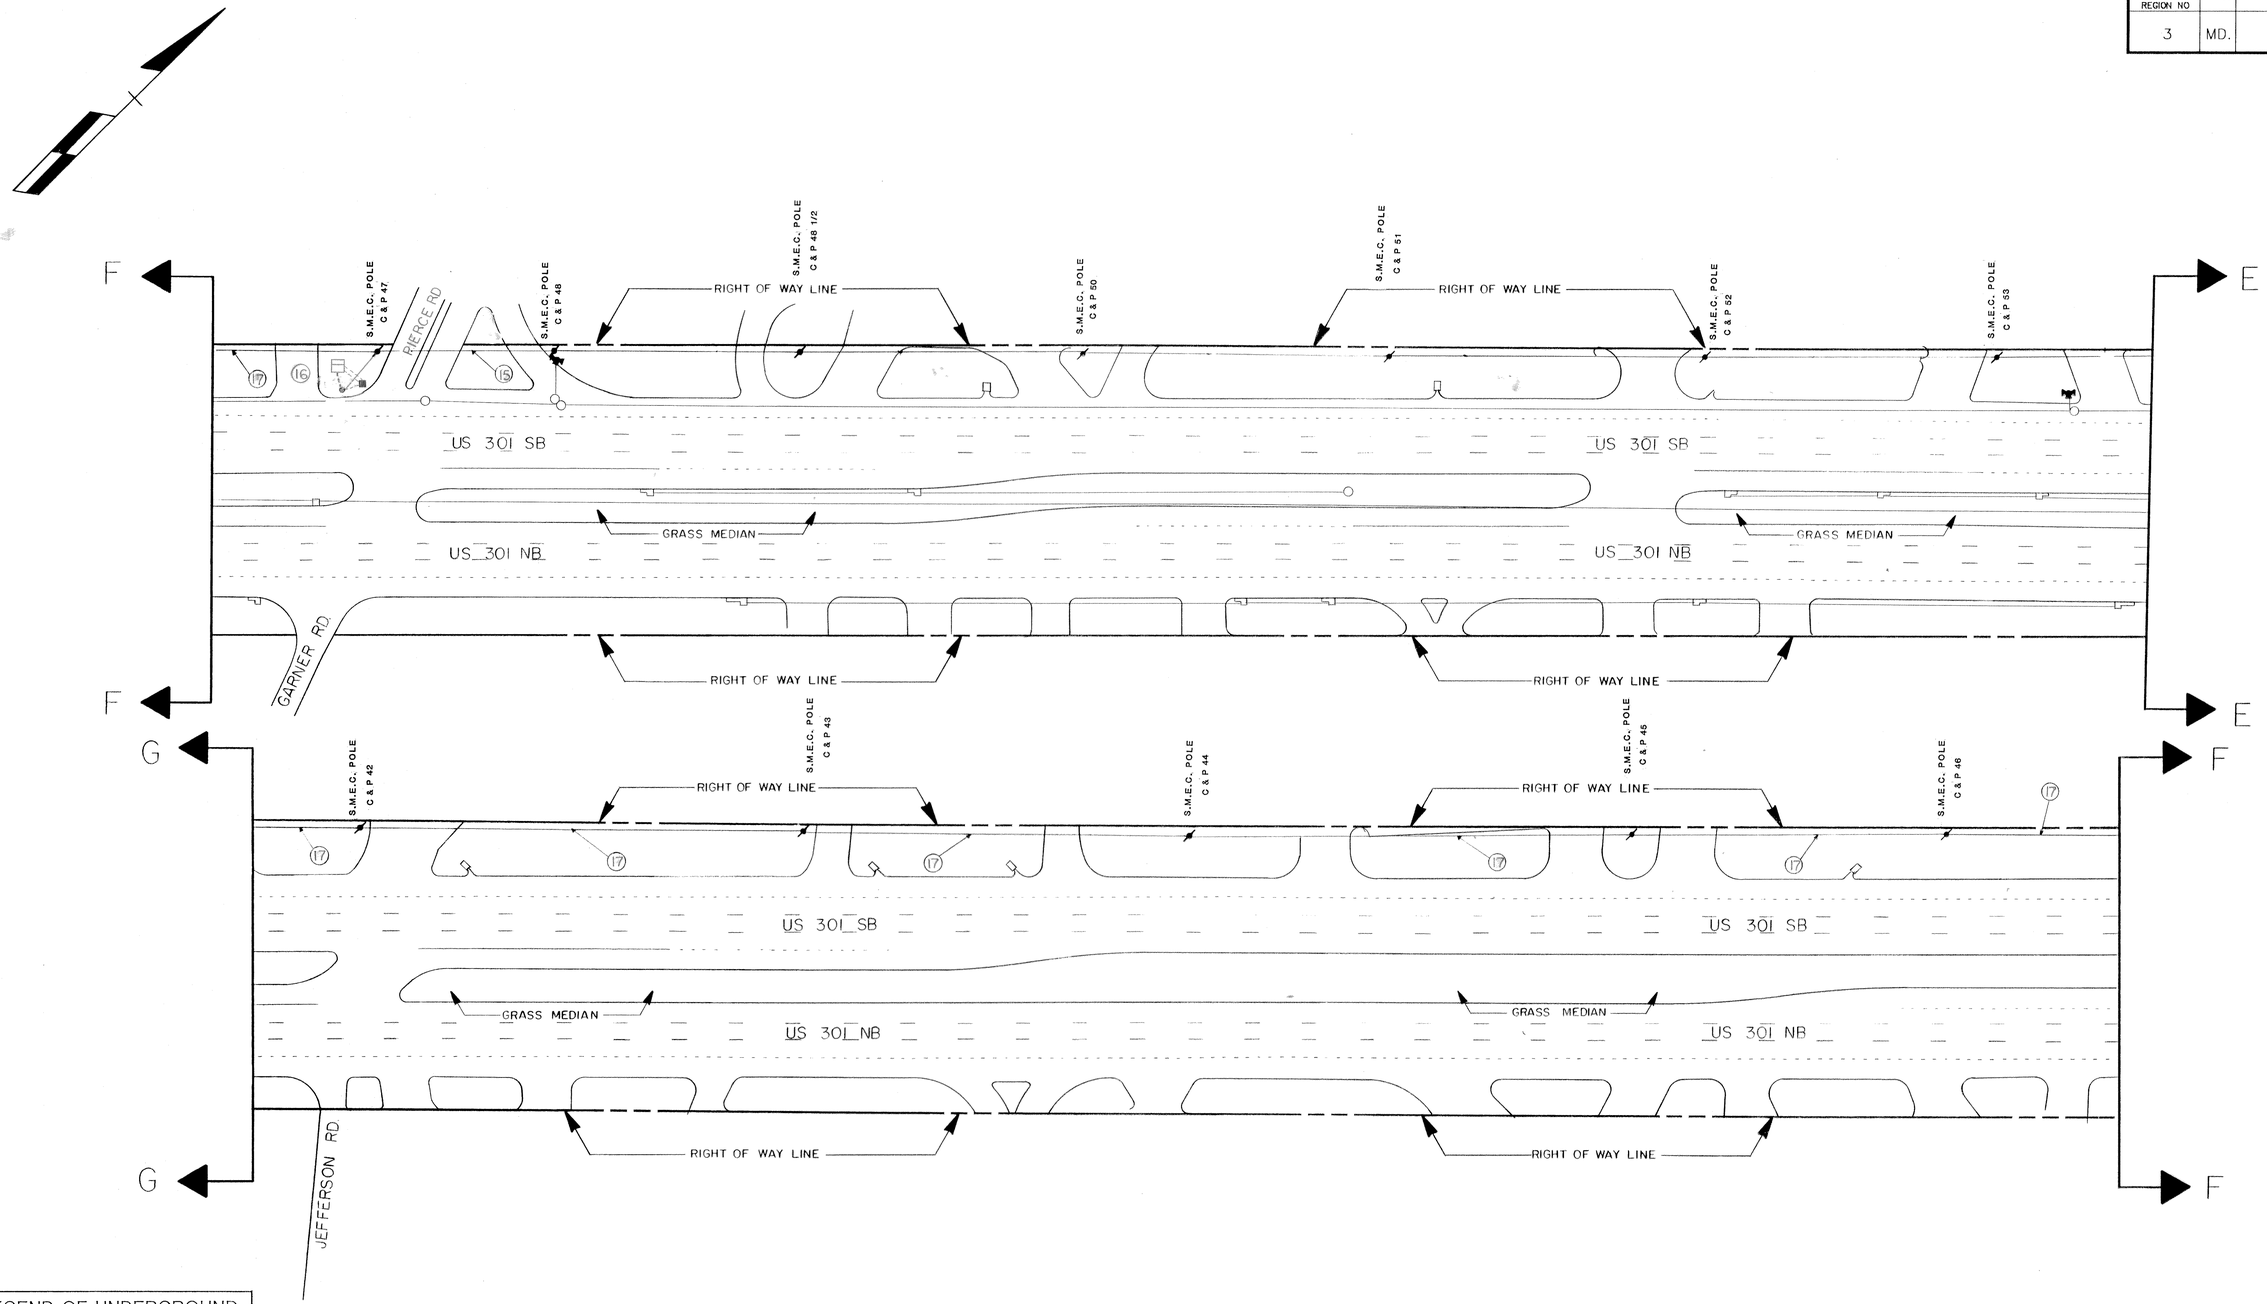

LEGEND OF UNDERGROUND AND OVERHEAD UTILITIES

AERIAL CABLE —— A —— A —— A —— A
ELECTRIC —— E —— E —— E —— E
TELEPHONE —— T —— T —— T —— T
GAS —— G —— G —— G —— G
SEWER —— S —— S —— S —— S
WATER —— W —— W —— W —— W
CABLE TV —— TV —— TV —— TV —— TV

STREET TRAFFIC STUDIES, LTD.
Gateway International
1302 Concourse Drive, Suite 104
Linthicum, Maryland 21090
(301) 859-3553

REVISIONS	APPROVALS
(A) REPLACE TELEMETRY TO INCLUDE PIERCE RD. WITHIN SYSTEM. MEL 4/20/90	CHIEF, SIGNAL DESIGN SECTION
	ASST. DISTRICT ENGINEER, TRAFFIC
	CHIEF, TRAFFIC ENGINEERING DIVISION
	DEPUTY CHIEF ENGINEER, OFFICE OF TRAFFIC

MARYLAND DEPARTMENT OF TRANSPORTATION
STATE HIGHWAY ADMINISTRATION – OFFICE OF TRAFFIC
TRAFFIC ENGINEERING DIVISION

DRAWN BY: W J NIES (FOR STS)
DES. BY: R R ZACHERL (FOR STS)
CHK. BY: Emm 4/20/90

US 301 INTERCONNECT SYSTEM FROM CEDARVILLE RD SOUTH TO MD 227

COUNTY: CHARLES

DATE: 11-7-88
SCALE: 1"=50'
F.A.P. NO.
S.H.A. NO. CH-555-501-570
TS/FILE NO. TS-2629-5A
SHEET NO. 14 OF 37

080 30123.56