PAVEMENT MARKING DETAIL

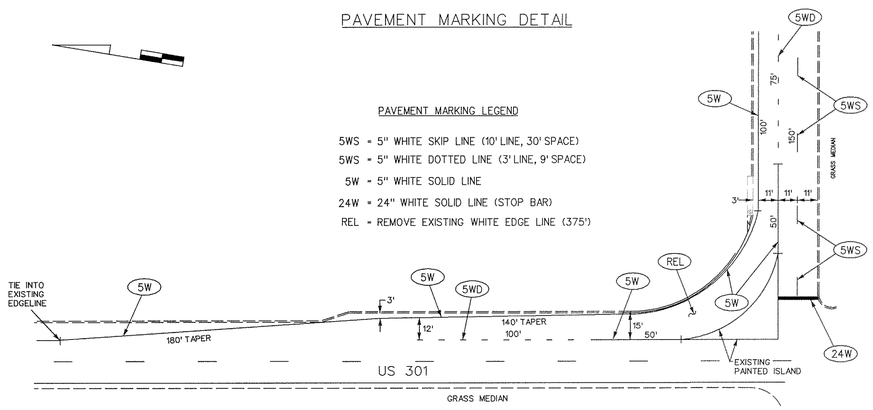

PAVEMENT MARKING LEGEND

5WS = 5" WHITE SKIP LINE (10' LINE, 30' SPACE)
5WS = 5" WHITE DOTTED LINE (3' LINE, 9' SPACE)
5W = 5" WHITE SOLID LINE
24W = 24" WHITE SOLID LINE (STOP BAR)
REL = REMOVE EXISTING WHITE EDGE LINE (375')

SCALE: 1"= 40'

PHASING CHART

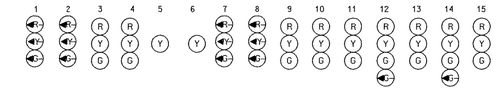

PHASE 1 & 5	◄G—	◄G—	R	R	FL/Y	FL/Y	◄G—	◄G—	R	R	R	R	R	R	R
CHANGES TO PHASES 1 & 6, 2 & 5 OR 2 & 6															
PHASE 1 & 6	◄G—	◄G—	G	G	FL/Y	FL/Y	◄R—	◄R—	R	R	R	R	R	R	R
1& 6 CHANGE	◄Y—	◄Y—	G	G	FL/Y	FL/Y	◄R—	◄R—	R	R	R	R	R	R	R
PHASE 2 & 5	◄R—	◄R—	R	R	FL/Y	FL/Y	◄G—	◄G—	G	G	G	R	R	R	R
2 & 5 CHANGE	◄R—	◄R—	R	R	FL/Y	FL/Y	◄Y—	◄Y—	G	G	G	R	R	R	R
PHASE 2 & 6	◄R—	◄R—	G	G	FL/Y	FL/Y	◄R—	◄R—	G	G	G	R	R	R	R
2 & 6 CHANGE	◄R—	◄R—	Y	Y	FL/Y	FL/Y	◄R—	◄R—	Y	Y	Y	R	R	R	R
PHASE 3	◄R—	◄R—	R	R	FL/Y	FL/Y	◄R—	◄R—	R	R	R	G ◄G—	G	R	R
3 CHANGE	◄R—	◄R—	R	R	FL/Y	FL/Y	◄R—	◄R—	R	R	R	Y	Y	R	R
PHASE 4	◄R—	◄R—	R	R	FL/Y	FL/Y	◄R—	◄R—	R	R	R	R	R	G ◄G—	G
4 CHANGE	◄R—	◄R—	R	R	FL/Y	FL/Y	◄R—	◄R—	R	R	R	R	R	Y	Y
FLASHING OPERTION	FL/ ◄R—	FL/ ◄R—	FL/Y	FL/Y	FL/Y	FL/Y	FL/ ◄R—	FL/ ◄R—	FL/Y	FL/Y	FL/Y	FL/R	FL/R	FL/R	FL/R

WIRING DIAGRAM

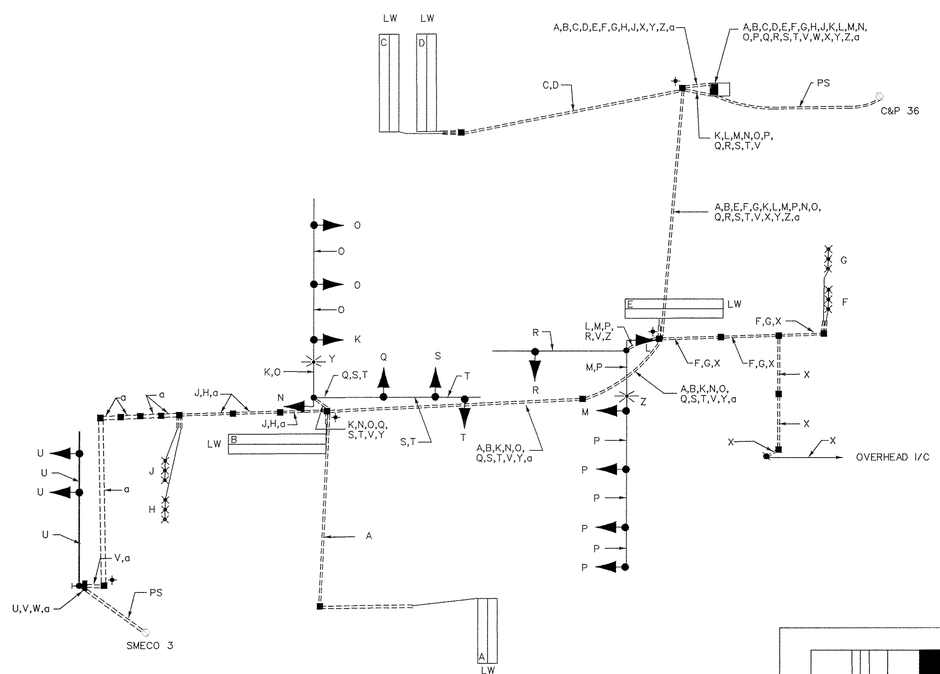

WIRING KEY

A, B, C, D, E — 2-CONDUCTOR ELECTRICAL CABLE (NO. 14 A.W.G) ALUMINUM SHIELDED

F, G, H, J — MICROPROBE LEAD-IN CABLE

K, L, M, N, O, P, Q, R — 5-CONDUCTOR ELECTRICAL CABLE (NO. 14 A.W.G)

S, T — 7-CONDUCTOR ELECTRICAL CABLE (NO. 14 A.W.G)

U - 3-CONDUCTOR ELECTRICAL CABLE (NO. 14 A.W.G)

V - STRANDED BARE COPPER GROUND WIRE (NO. 6 A.W.G.)

W - (3) 1-CONDUCTOR ELECTRICAL CABLE (NO. 4 A.W.G.)

X, a — 12-PAIR VOICE GRADE INTERCONNECT CABLE (JELLY FILLED)

Y, Z — 2 CONDUCTOR TRAY CABLE (NO. 12 A.W.G.)

LW - LOOP WIRE (NO. 14 A.W.G.)

PS - PROPOSED UNDERGROUND SERVICE TO BE INSTALLED BY SMECO

✦ - GROUND ROD

STREET TRAFFIC STUDIES, LTD.
Gateway International
1302 Concourse Drive, Suite 104
Linthicum, Maryland 21090
Ph (410) 859-3553
Fax (410) 859-3579

TASK26.dgn

REVISIONS	APPROVALS
	ASST. CHIEF TEDD SECTION
	ASST. DISTRICT ENGINEER, TRAFFIC
	CHIEF, TRAFFIC ENGINEERING DESIGN DIVISION
	DIRECTOR, TRAFFIC & SAFETY

MARYLAND DOT - STATE HIGHWAY ADMINISTRATION
Office of Traffic & Safety
TRAFFIC ENGINEERING DESIGN DIVISION
US 301 AND HERITAGE GREEN PARKWAY

DRAWN BY: S.R.BARANOWSKI	COUNTY: CHARLES	TS NO. 3926	SHEET NO.
CHECK BY: R.R.ZACHERL	LOG MILE: 08030116.16		
DATE: 8-11-99	F.A.P. NO.	T.I.M.S. NO. D-220	3 OF 4
SCALE: NA	S.H.A. NO. CHG3445/B51		