US 301 IS ASSUMED TO RUN
IN A NORTH-SOUTH DIRECTION

CONSTRUCTION DETAILS

B. INSTALL HANDHOLE. INSTALL 12-PAIR COMMUNICATION CABLE.
D. INSTALL 3 IN. SCHEDULE 80. POLYVINYL CHLORIDE ELECTRICAL CONDUIT (TRENCHED). INSTALL 12-PAIR COMMUNICATION CABLE.

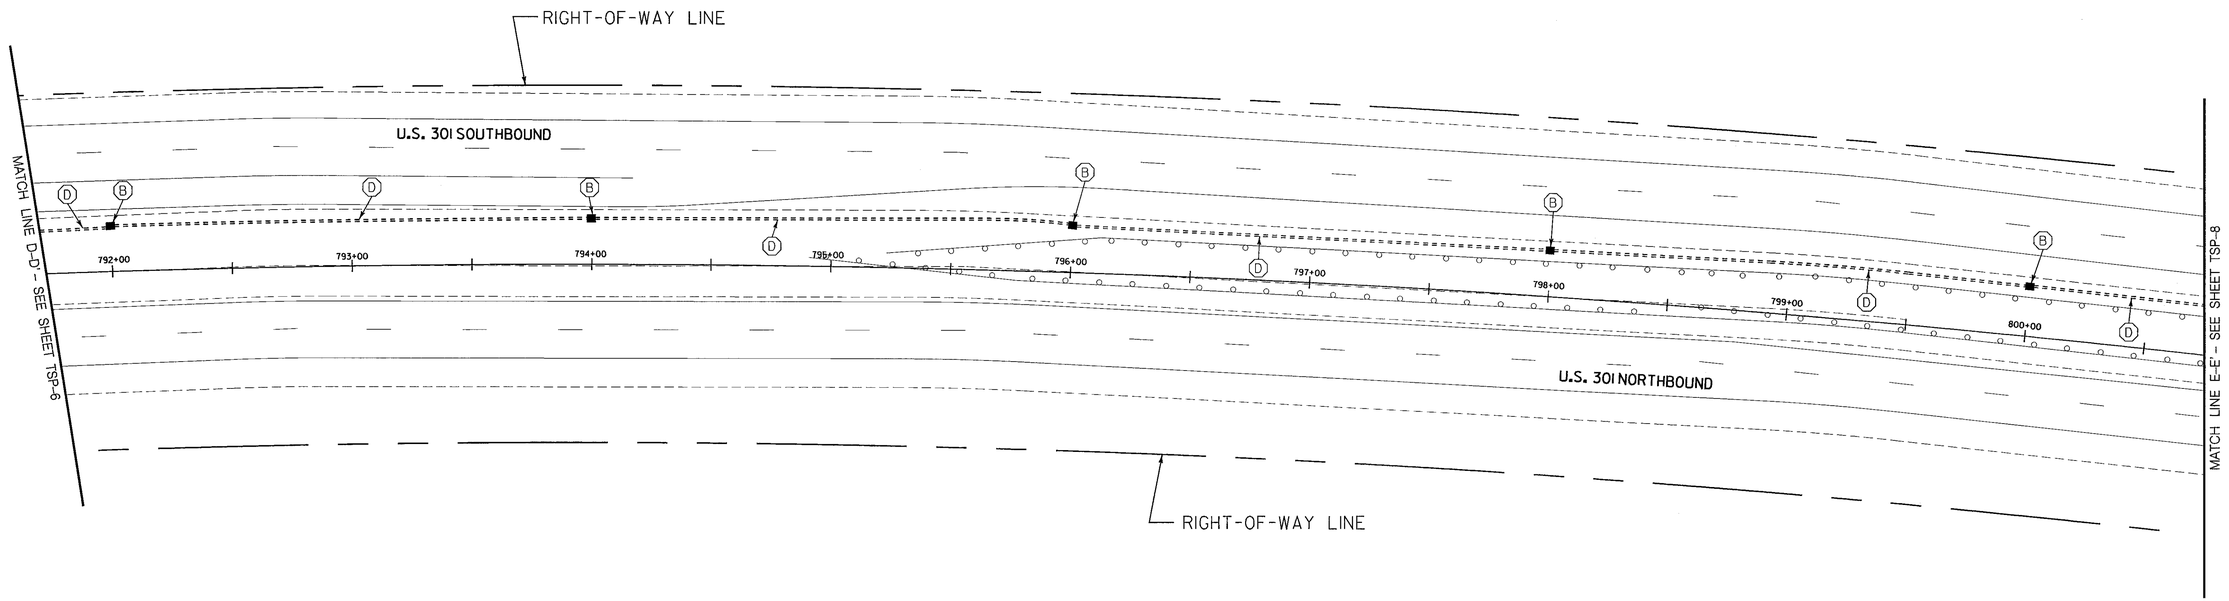

GENERAL NOTES

PROPOSED HANDHOLES SHALL BE LOCATED
A MAXIMUM OF 200 FEET APART.

LEGEND OF UNDERGROUND
AND OVERHEAD UTILITIES

AERIAL CABLE	A
ELECTRICAL	E
TELEPHONE	T
GAS	G
SEWER	SS
STORM DRAIN	SD
WATER	W
CABLE TV	TV

TSP-7

WR&A
Whitman, Requardt
and Associates, LLP
801 South Caroline Street
Baltimore, Maryland 21231
(410) 235-3450

MARYLAND DOT - STATE HIGHWAY ADMINISTRATION
Office of Traffic & Safety
TRAFFIC ENGINEERING DESIGN DIVISION
INTERCONNECT PLAN
U.S. 301 (CRAIN HWY) FROM
MITCHELL RD TO HERITAGE GREEN PKWY

DRAWN BY:	B. DONOWAY	F.A.P. NO.		TS NO. 1343-IC 5	SG-7
CHECKED BY:	N. LEARY	S.H.A. NO.			SHEET NO.
SCALE:	1" = 30'	COUNTY:	CHARLES	T.I.M.S. NO. G285	49 OF 60
DATE:	7/19/2004	LOG MILE:			

M:\41023A\tsp07rose.dgn