F.H.WA REGION NO	STATE	FED. AID PROJ. NO	SHEET NO.	TOTAL SHEETS
3	MD.			

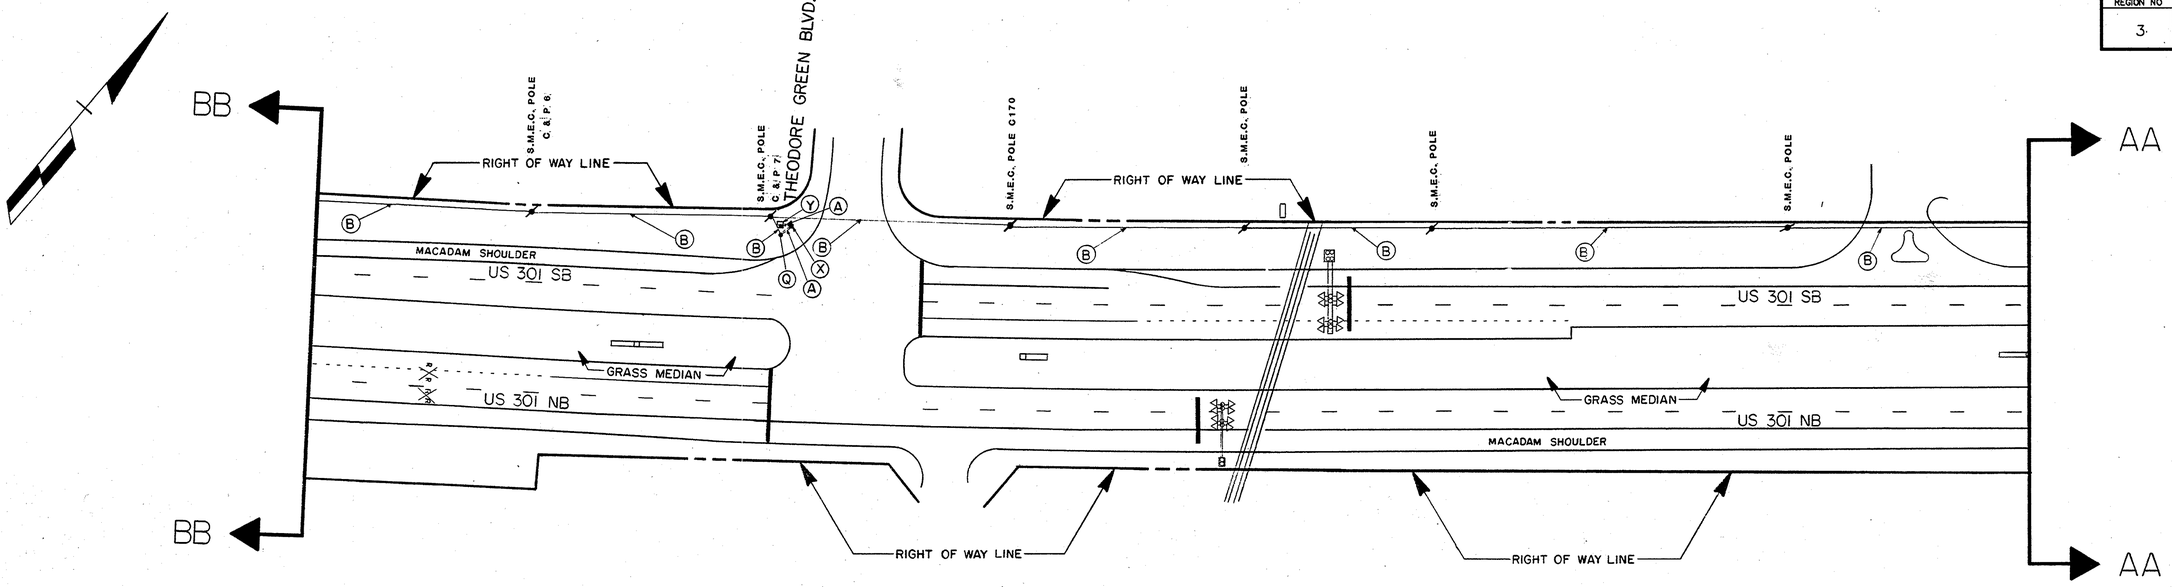

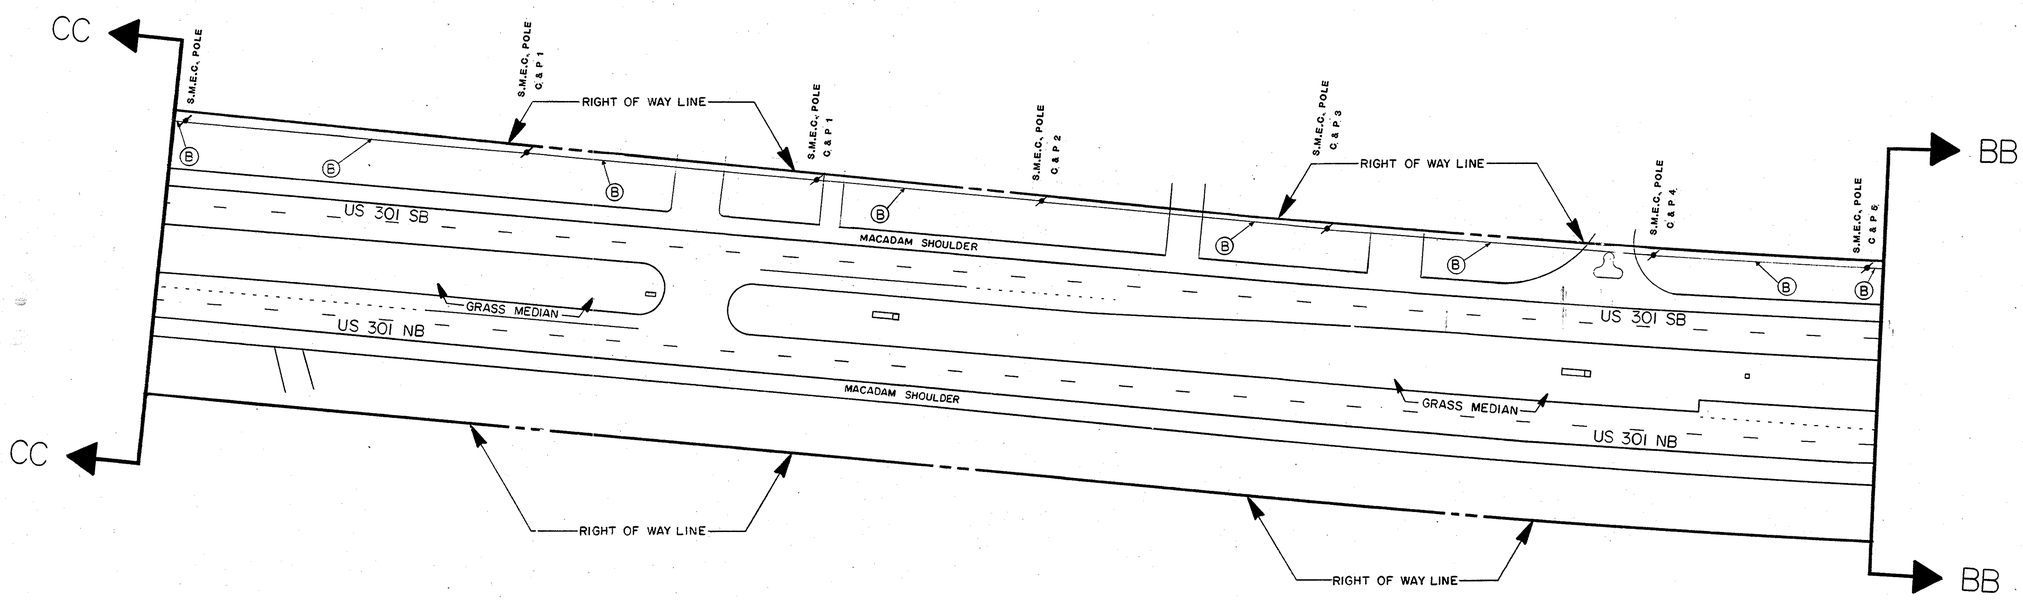

LEGEND OF UNDERGROUND AND OVERHEAD UTILITIES

AERIAL CABLE	A
ELECTRIC	E
TELEPHONE	T
GAS	G
SEWER	S
WATER	W
CABLE TV	TV

STREET TRAFFIC STUDIES, LTD.
Gateway International
1302 Concourse Drive, Suite 104
Linthicum, Maryland 21090
(301) 859-3553

REVISIONS

APPROVALS

CHIEF, SIGNAL DESIGN SECTION

ASST. DISTRICT ENGINEER, TRAFFIC

CHIEF, TRAFFIC ENGINEERING DIVISION

DEPUTY CHIEF ENGINEER, OFFICE OF TRAFFIC

MARYLAND DEPARTMENT OF TRANSPORTATION
STATE HIGHWAY ADMINISTRATION – OFFICE OF TRAFFIC
TRAFFIC ENGINEERING DIVISION

DRAWN BY D A NIES (FOR STS)
DES. BY: R R ZACHERL (FOR STS)
CHK. BY: Emm 4/12/90

US 301 INTERCONNECT SYSTEM FROM CEDARVILLE RD SOUTH TO MD 227

COUNTY: CHARLES

DATE: 12-15-88
SCALE: 1"=50'
F.A.P. NO.
S.H.A. NO. CH-555-501-570
TS/FILE NO. TS-2629-EC-16
SHEET NO. 186 OF 239