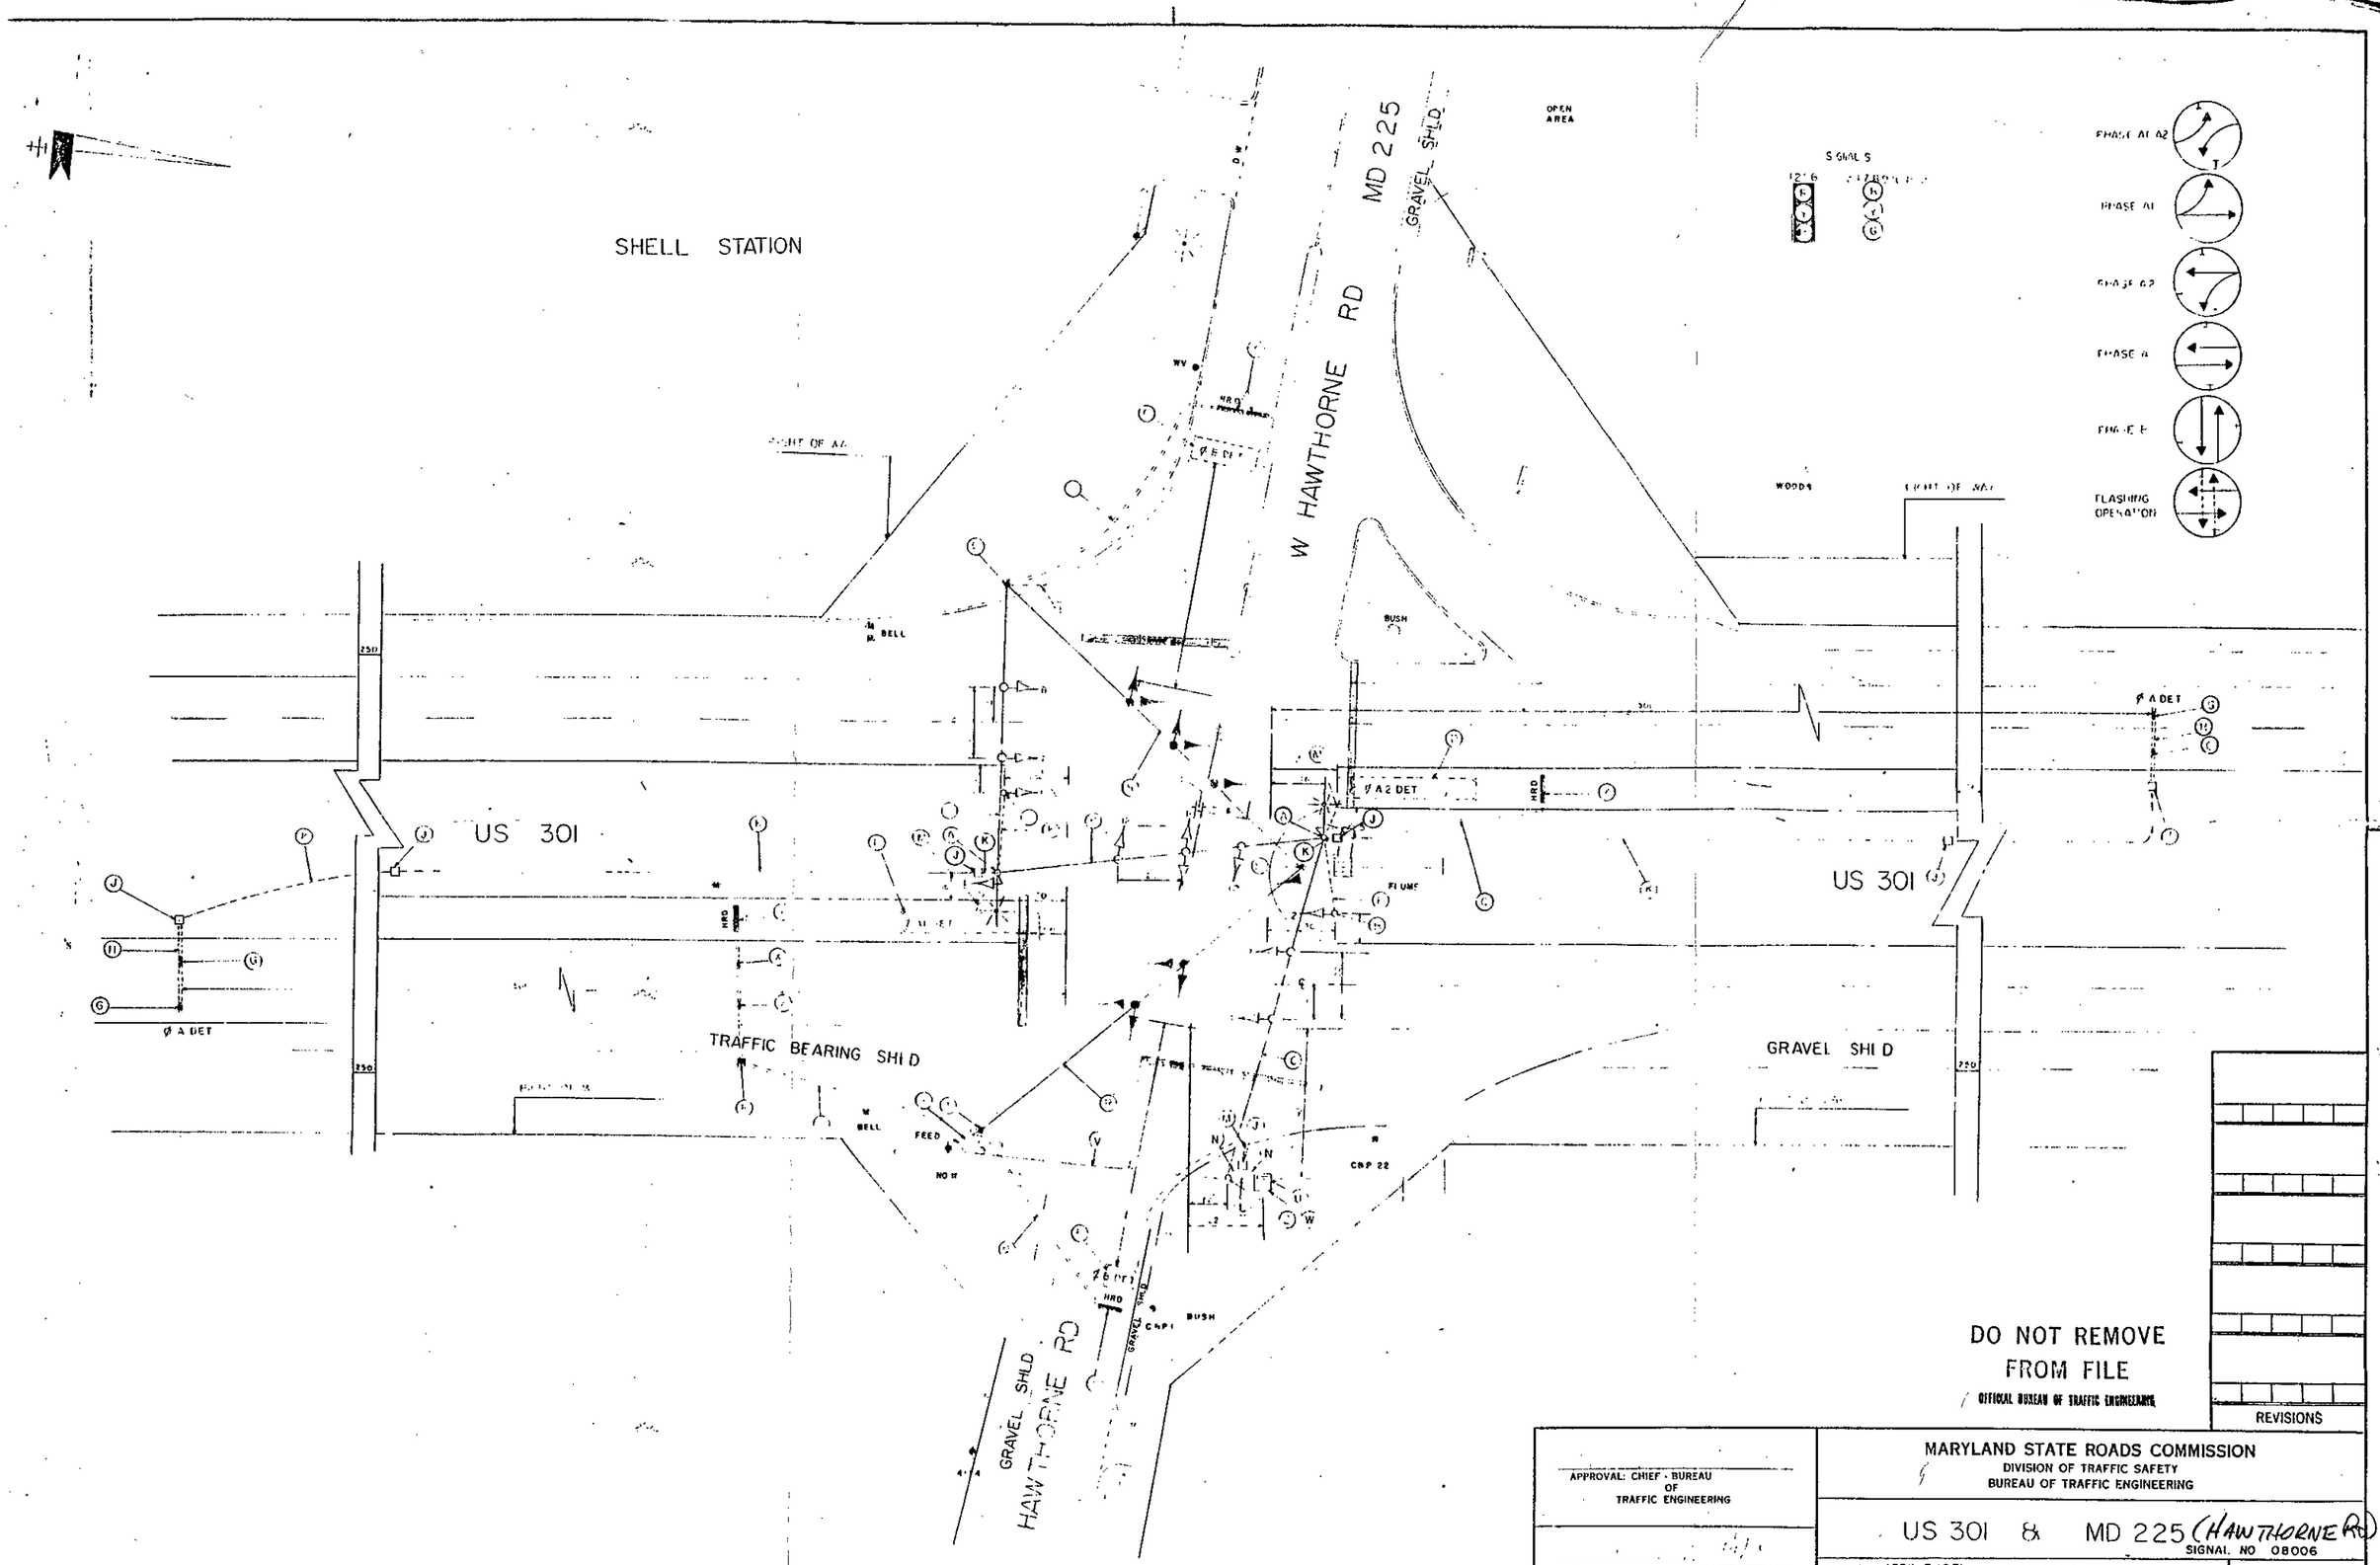

DO NOT REMOVE FROM FILE

OFFICIAL BUREAU OF TRAFFIC ENGINEERING

REVISIONS

APPROVAL: CHIEF - BUREAU OF TRAFFIC ENGINEERING

APPROVAL: ASS'T CHIEF ENGINEER TRAFFIC SAFETY

MARYLAND STATE ROADS COMMISSION
DIVISION OF TRAFFIC SAFETY
BUREAU OF TRAFFIC ENGINEERING

US 301 & MD 225 (HAWTHORNE RD)
SIGNAL NO 08006

DATE APRIL 3, 1971 CONTRACT NO. CH 453A 575
SCALE 1" = 20' COUNTY CHARLES
DRAWN BY: LES TOWNSEND CHECKED BY:

DRAWING NO. TS 339

08030115.74