F H W A REGION NO.	STATE	FED. AID PROJ. NO.	SHEET NO.	TOTAL SHEETS
3	MD			

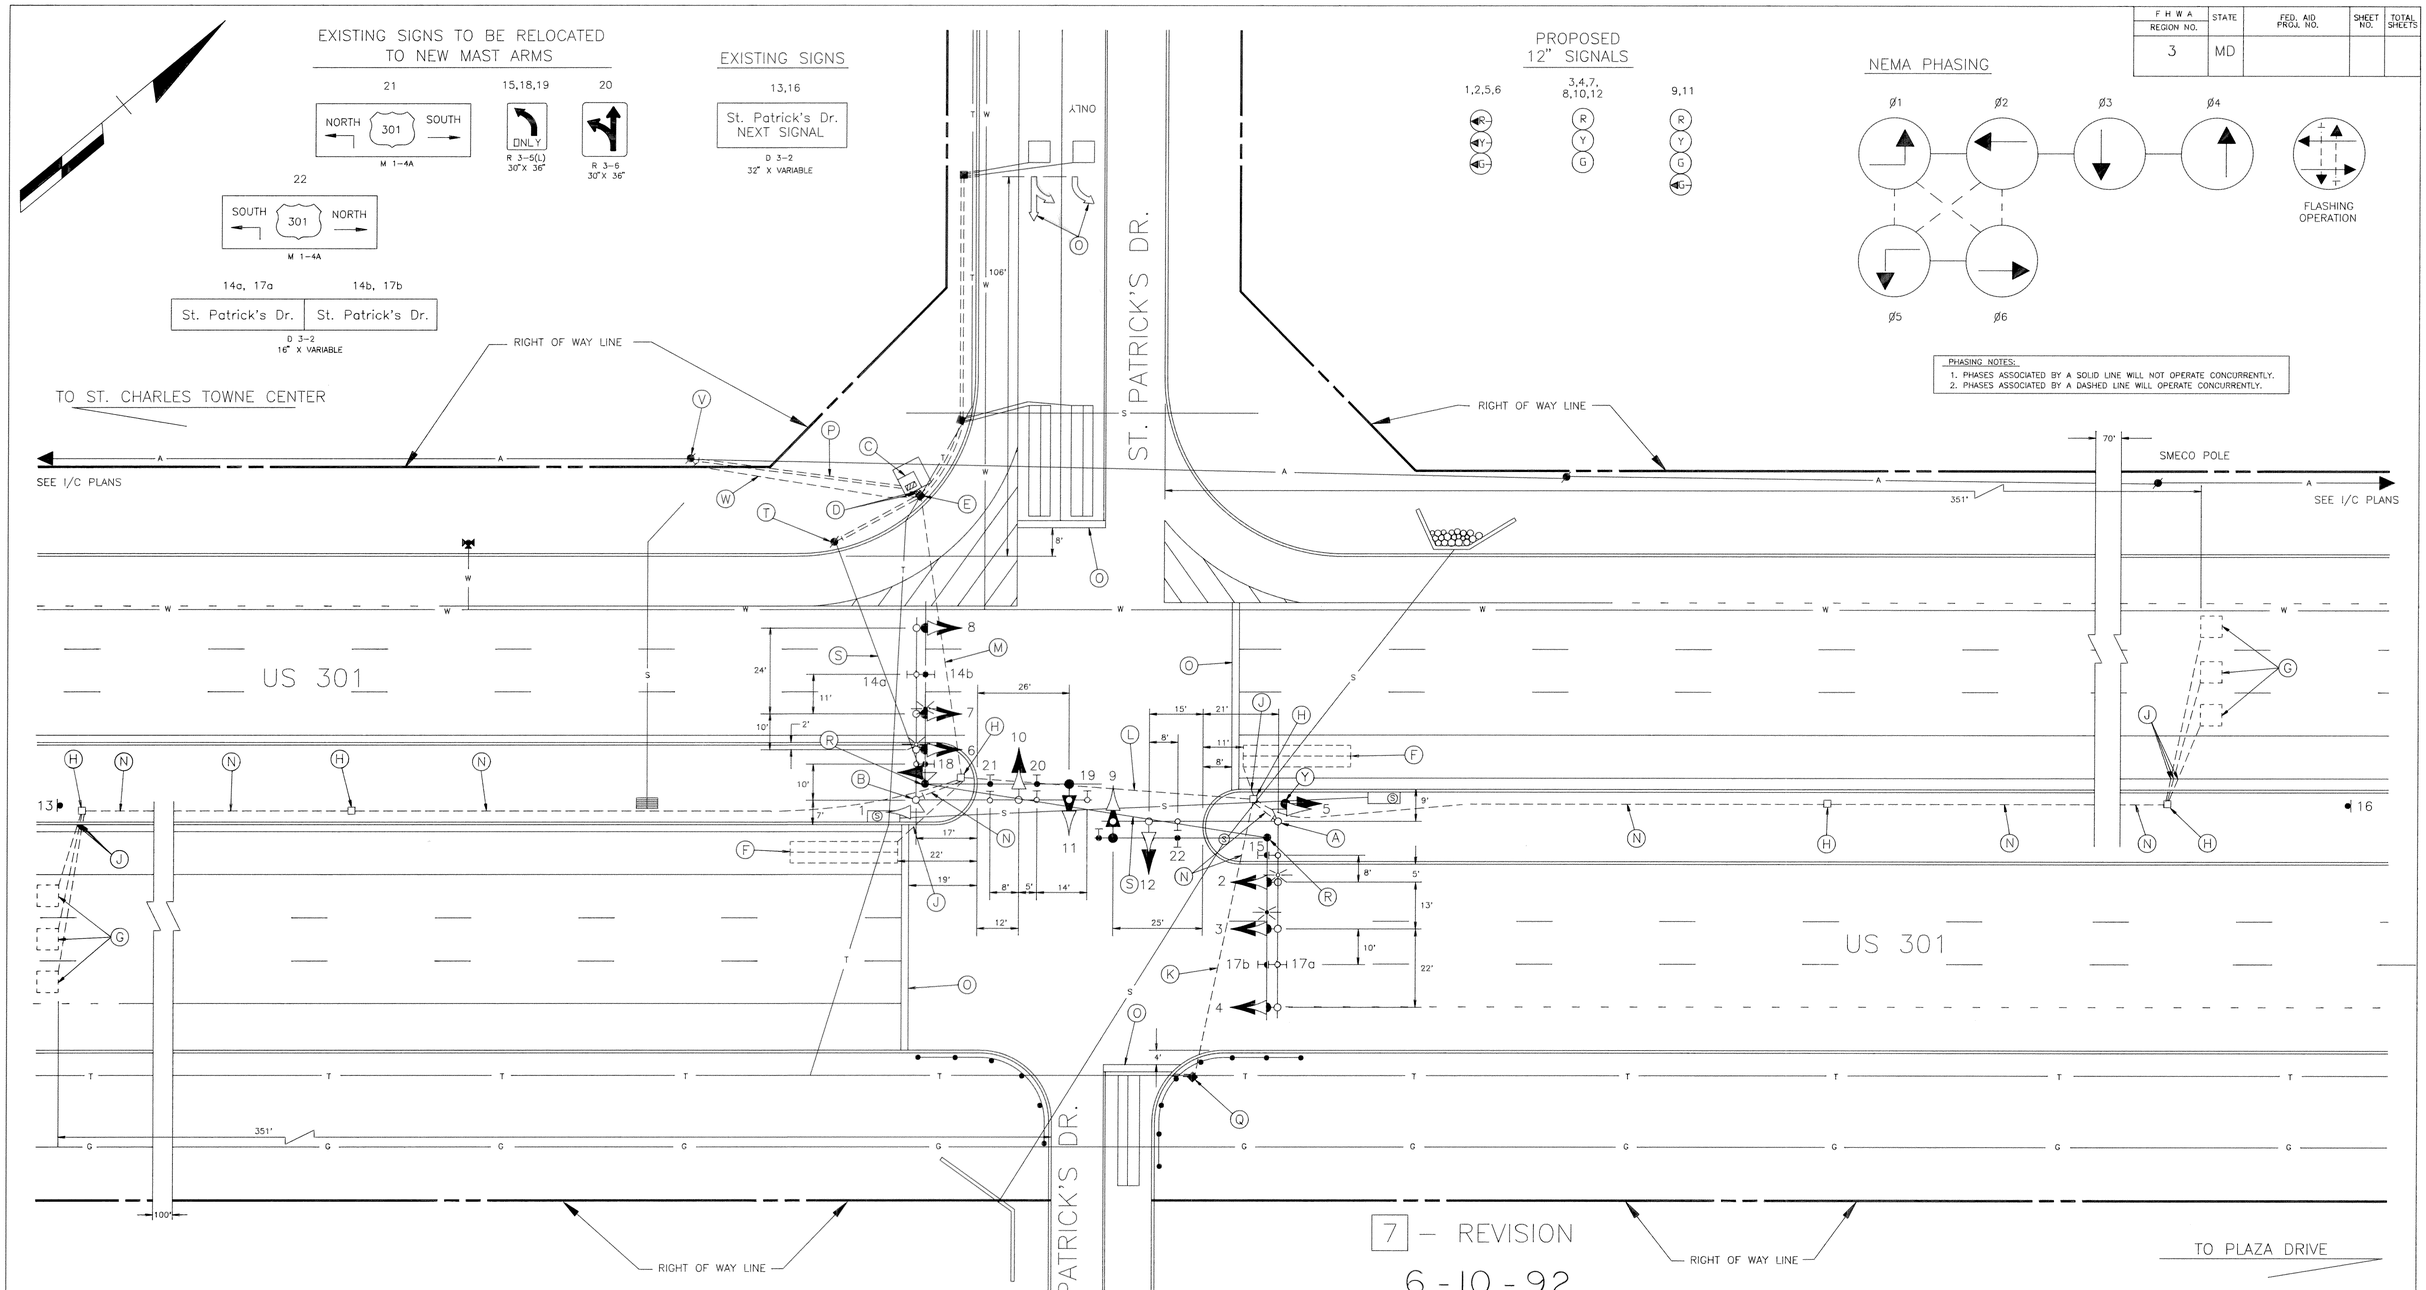

7 — REVISION

6-10-92

LEGEND OF UNDERGROUND AND OVERHEAD UTILITIES

AERIAL CABLE	A	A	A
ELECTRIC	E	E	E
TELEPHONE	T	T	T
GAS	G	G	G
SEWER	S	S	S
WATER	W	W	W
CABLE TV	TV	TV	TV

STREET TRAFFIC STUDIES, LTD.
Gateway International
1302 Concourse Drive, Suite 104
Linthicum, Maryland 21090
(301) 859-3553

2219X1

GENERAL NOTES:

1.) "D.D." INDICATES DELAY OUTPUT LOOP DETECTORS.

2.) PAVEMENT MARKINGS DETAILED ARE PROPOSED AND SHALL BE INSTALLED BY CONTRACTOR IN ACCORDANCE WITH SHA STANDARDS. SEE NOTE 5.

3.) PAVEMENT MARKINGS ARE NOT TO BE INSTALLED UNTIL LOOP DETECTORS AND CONDUIT INSTALLATIONS ARE COMPLETED.

4.) LANE LINES, EDGE LINES, AND CENTER LINES ARE TO BE INSTALLED BY SHA.

5.) THIS IS A REVISION TO THE TRAFFIC SIGNAL INSTALLED IN 1990 UNDER CONTRACT NO.: BW-274-802-512.

REVISIONS	APPROVALS
	CHIEF, SIGNAL DESIGN SECTION
	ASST. DISTRICT ENGINEER, TRAFFIC
B 4-14-92 REPLACE ALL EQUIPMENT IN MEDIAN S.H.A. NO.: CH 555-501-570 HWY. REV. #7 RRZ	CHIEF, TRAFFIC ENGINEERING DIVISION
A REPLACE LOOP DETECTORS DUE TO GEOMETRIC CHANGES 2-28-90 S.H.A. NO.: CH-555-501-570 RRZ	DIRECTOR, OFFICE OF TRAFFIC AND SAFETY

ORIGINAL ON FILE

MDOT — STATE HIGHWAY ADMINISTRATION

Office of Traffic and Safety

TRAFFIC ENGINEERING DESIGN DIVISION

DRAWN BY: S.K.S. (FOR E & A)
DES. BY: D.B.D. (FOR E & A)
CHK. BY:

US 301 AND ST. PATRICK'S DRIVE
COUNTY CHARLES

DATE: 12-29-1989
SCALE: 1" = 20'
F.A.P. NO.
S.H.A. NO. BW-274-802-512
TS/STD. NO. 2597B
SHEET NO. 168B OF 239

F# 22

08030122.81