F.H.W.A. REGION NO.	STATE	FED. AID PROJ. NO.	SHEET NO.	TOTAL SHEETS
3	MD.		1	1

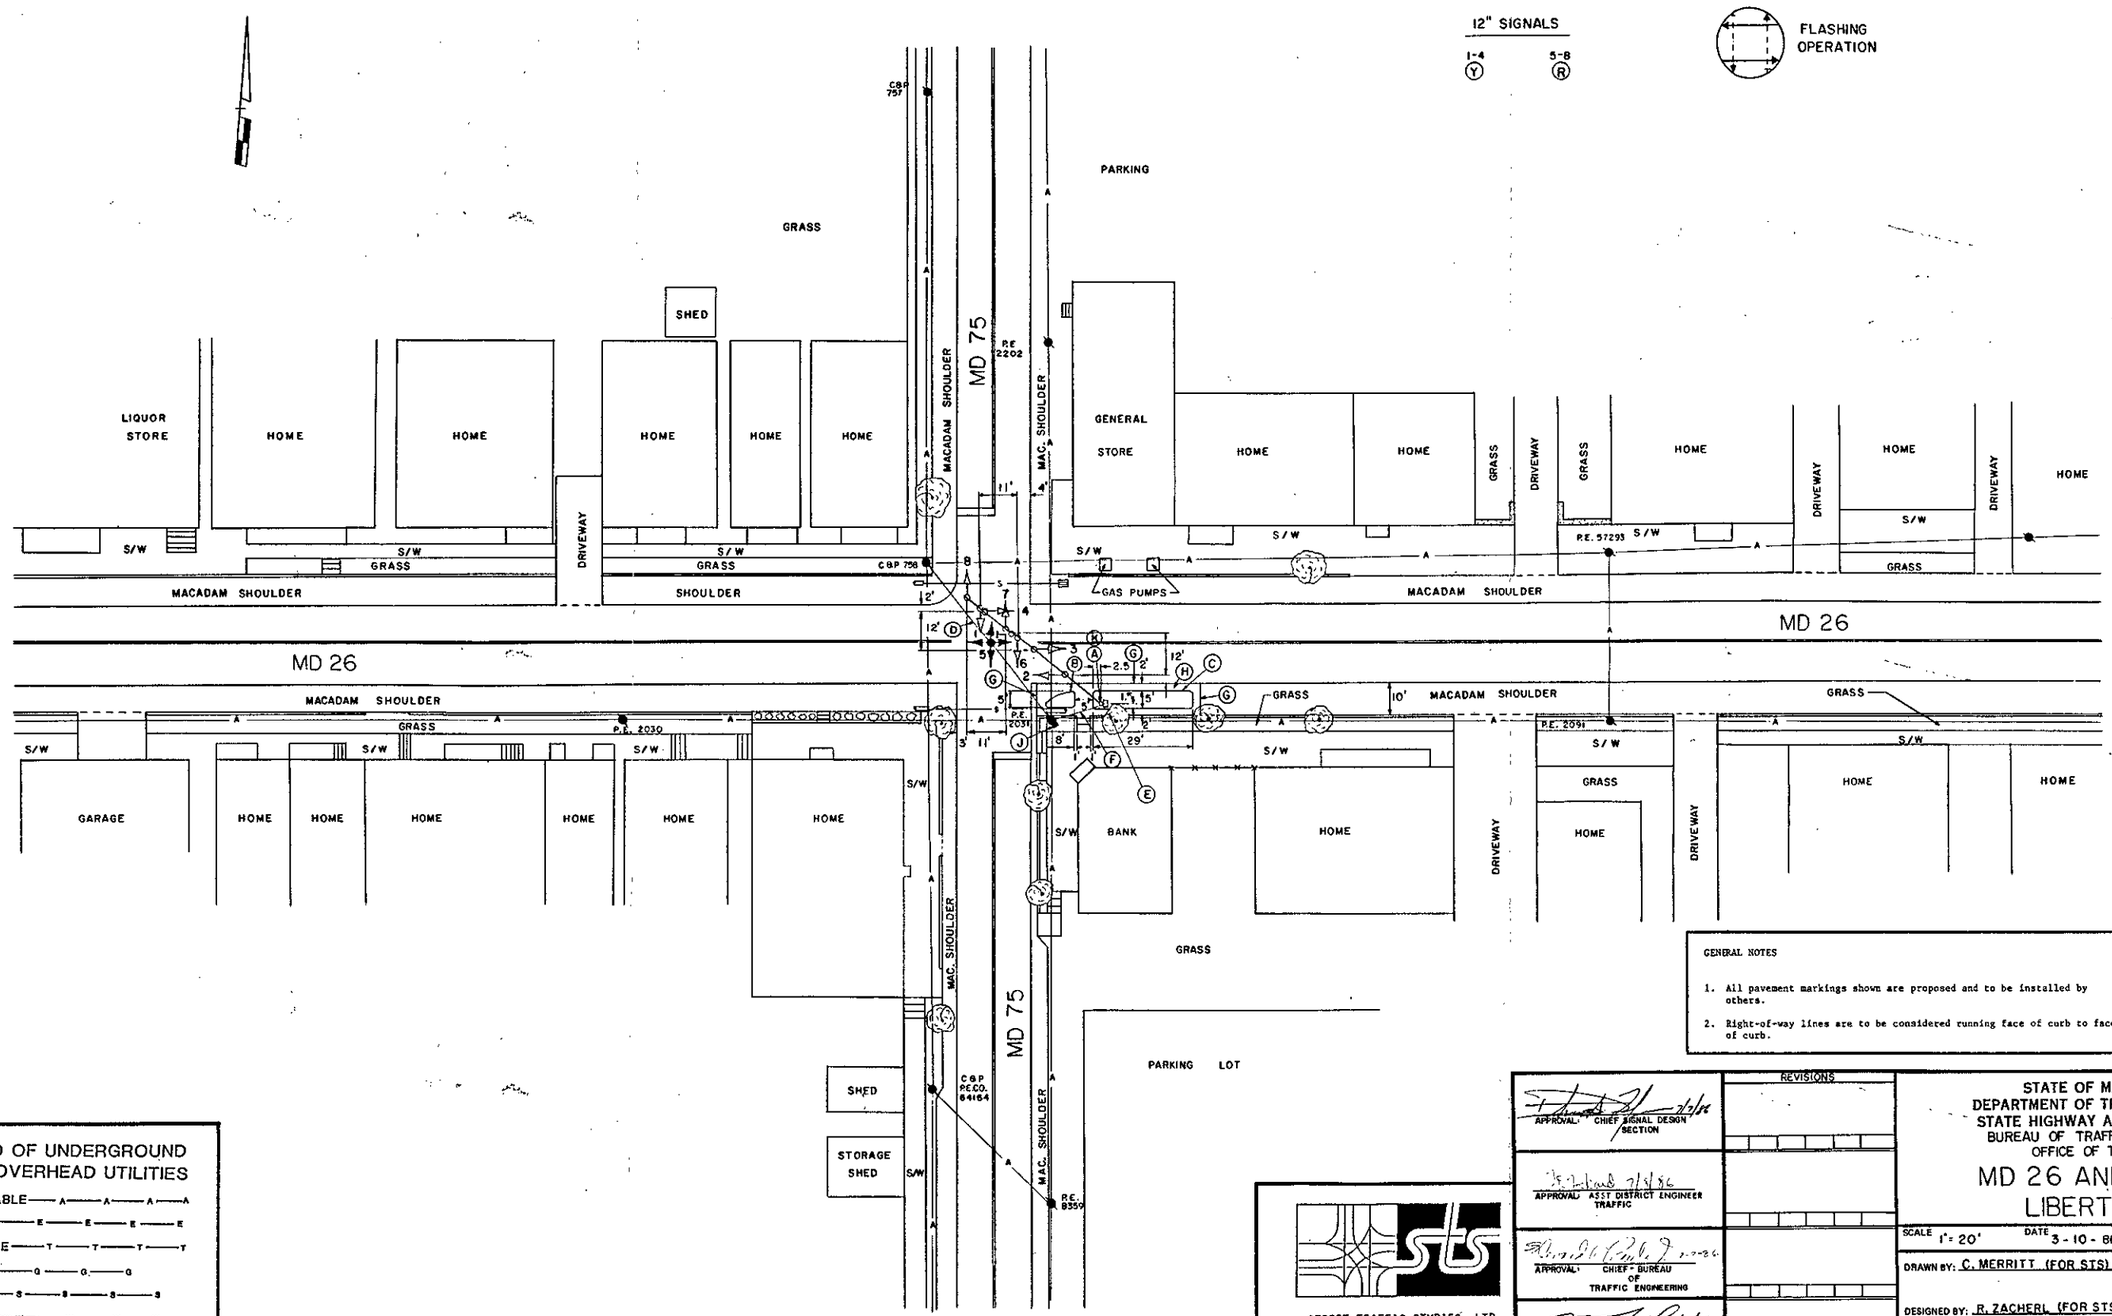

GENERAL NOTES

1. All pavement markings shown are proposed and to be installed by others.
2. Right-of-way lines are to be considered running face of curb to face of curb.

LEGEND OF UNDERGROUND AND OVERHEAD UTILITIES

AERIAL CABLE — A — A — A — A
ELECTRIC — E — E — E — E
TELEPHONE — T — T — T — T
GAS — G — G — G — G
SEWER — S — S — S — S
WATER — W — W — W — W
CABLE TV — TV — TV — TV — TV

STREET TRAFFIC STUDIES, LTD.
Suite 295, Commercentre East
1777 Reisterstown Road
Baltimore, MD 21208

APPROVAL: CHIEF SIGNAL DESIGN SECTION 7/3/86
APPROVAL: ASST DISTRICT ENGINEER TRAFFIC 7/3/86
APPROVAL: CHIEF BUREAU OF TRAFFIC ENGINEERING 7-7-86
APPROVAL: DEPUTY CHIEF ENGINEER OFFICE OF TRAFFIC 7/7/86

REVISIONS

STATE OF MARYLAND
DEPARTMENT OF TRANSPORTATION
STATE HIGHWAY ADMINISTRATION
BUREAU OF TRAFFIC ENGINEERING
OFFICE OF TRAFFIC

MD 26 AND MD 75 LIBERTYTOWN

SCALE 1" = 20' DATE 3-10-86 CONTRACT NO. 855-25005
DRAWN BY: C. MERRITT (FOR STS) COUNTY: FREDERICK
DESIGNED BY: R. ZACHERL (FOR STS) SIGNAL NO.: 10101
CHECKED BY: 7-7-86
DRAWING NO. TS-2169

10002609.68