F.H.WA. REGION NO.	STATE	FED. AID PROJ. NO.	SHEET NO.	TOTAL SHEETS
3	MD.		1	1

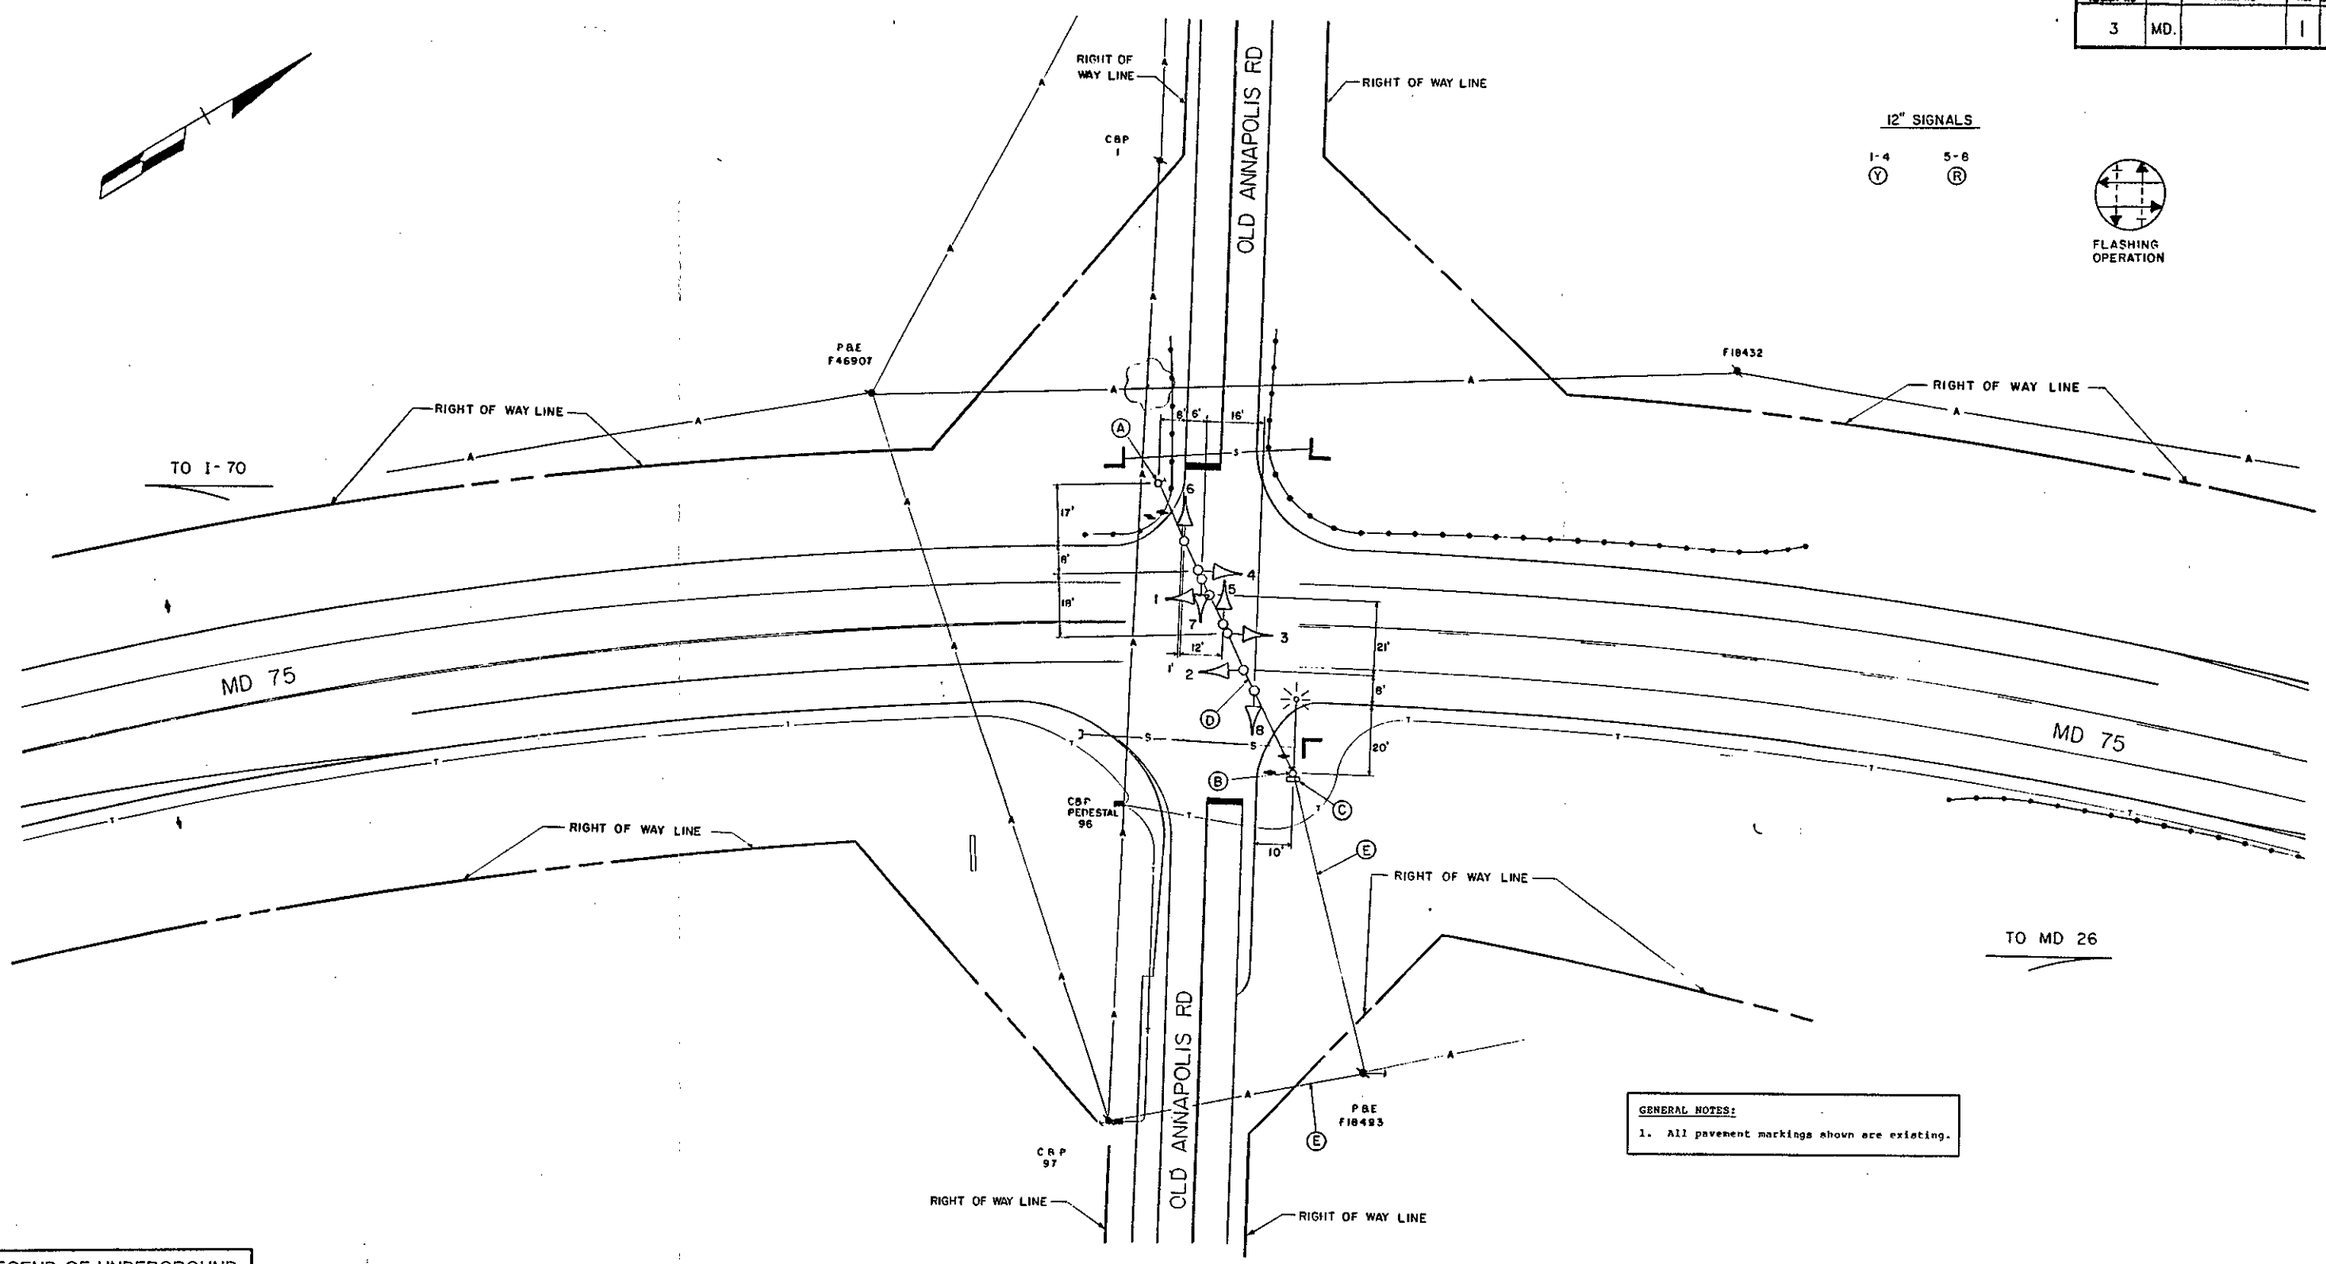

GENERAL NOTES:

1. All pavement markings shown are existing.

LEGEND OF UNDERGROUND AND OVERHEAD UTILITIES

AERIAL CABLE	A
ELECTRIC	E
TELEPHONE	T
GAS	G
SEWER	S
WATER	W
CABLE TV	TV

STREET TRAFFIC STUDIES, LTD.
Suite 295, Commercentre East
1777 Reisterstown Road
Baltimore, Maryland 21208

REVISIONS

APPROVALS

CHIEF, SIGNAL DESIGN SECTION 3/22/88

ASST. DISTRICT ENGINEER, TRAFFIC 3/22/88

CHIEF, BUREAU OF TRAFFIC ENGINEERING 3-22-88

DEPUTY CHIEF ENGINEER, OFFICE OF TRAFFIC 3-24-88

MARYLAND DEPARTMENT OF TRANSPORTATION
STATE HIGHWAY ADMINISTRATION – OFFICE OF TRAFFIC
BUREAU OF TRAFFIC ENGINEERING

DRAWN BY: W J NIES (FOR STS)
DES. BY: R R ZACHERL (FOR STS)
CHK. BY: 3-22-88

MD 75 AND OLD ANNAPOLIS RD

COUNTY: FREDERICK

DATE: 11-2-87
SCALE: 1" = 20'
F.A.P. NO.
S.H.A. NO. OT-7-88
TS/FILE NO. 2427
SHEET NO. 1 OF 1

10007511.96