| F.H.W.A. REGION NO. | STATE | FED. AID PROJ. NO. | SHEET NO. | TOTAL SHEETS |
|---|---|---|---|---|
| 3 | MD. | | 1 | 6 |

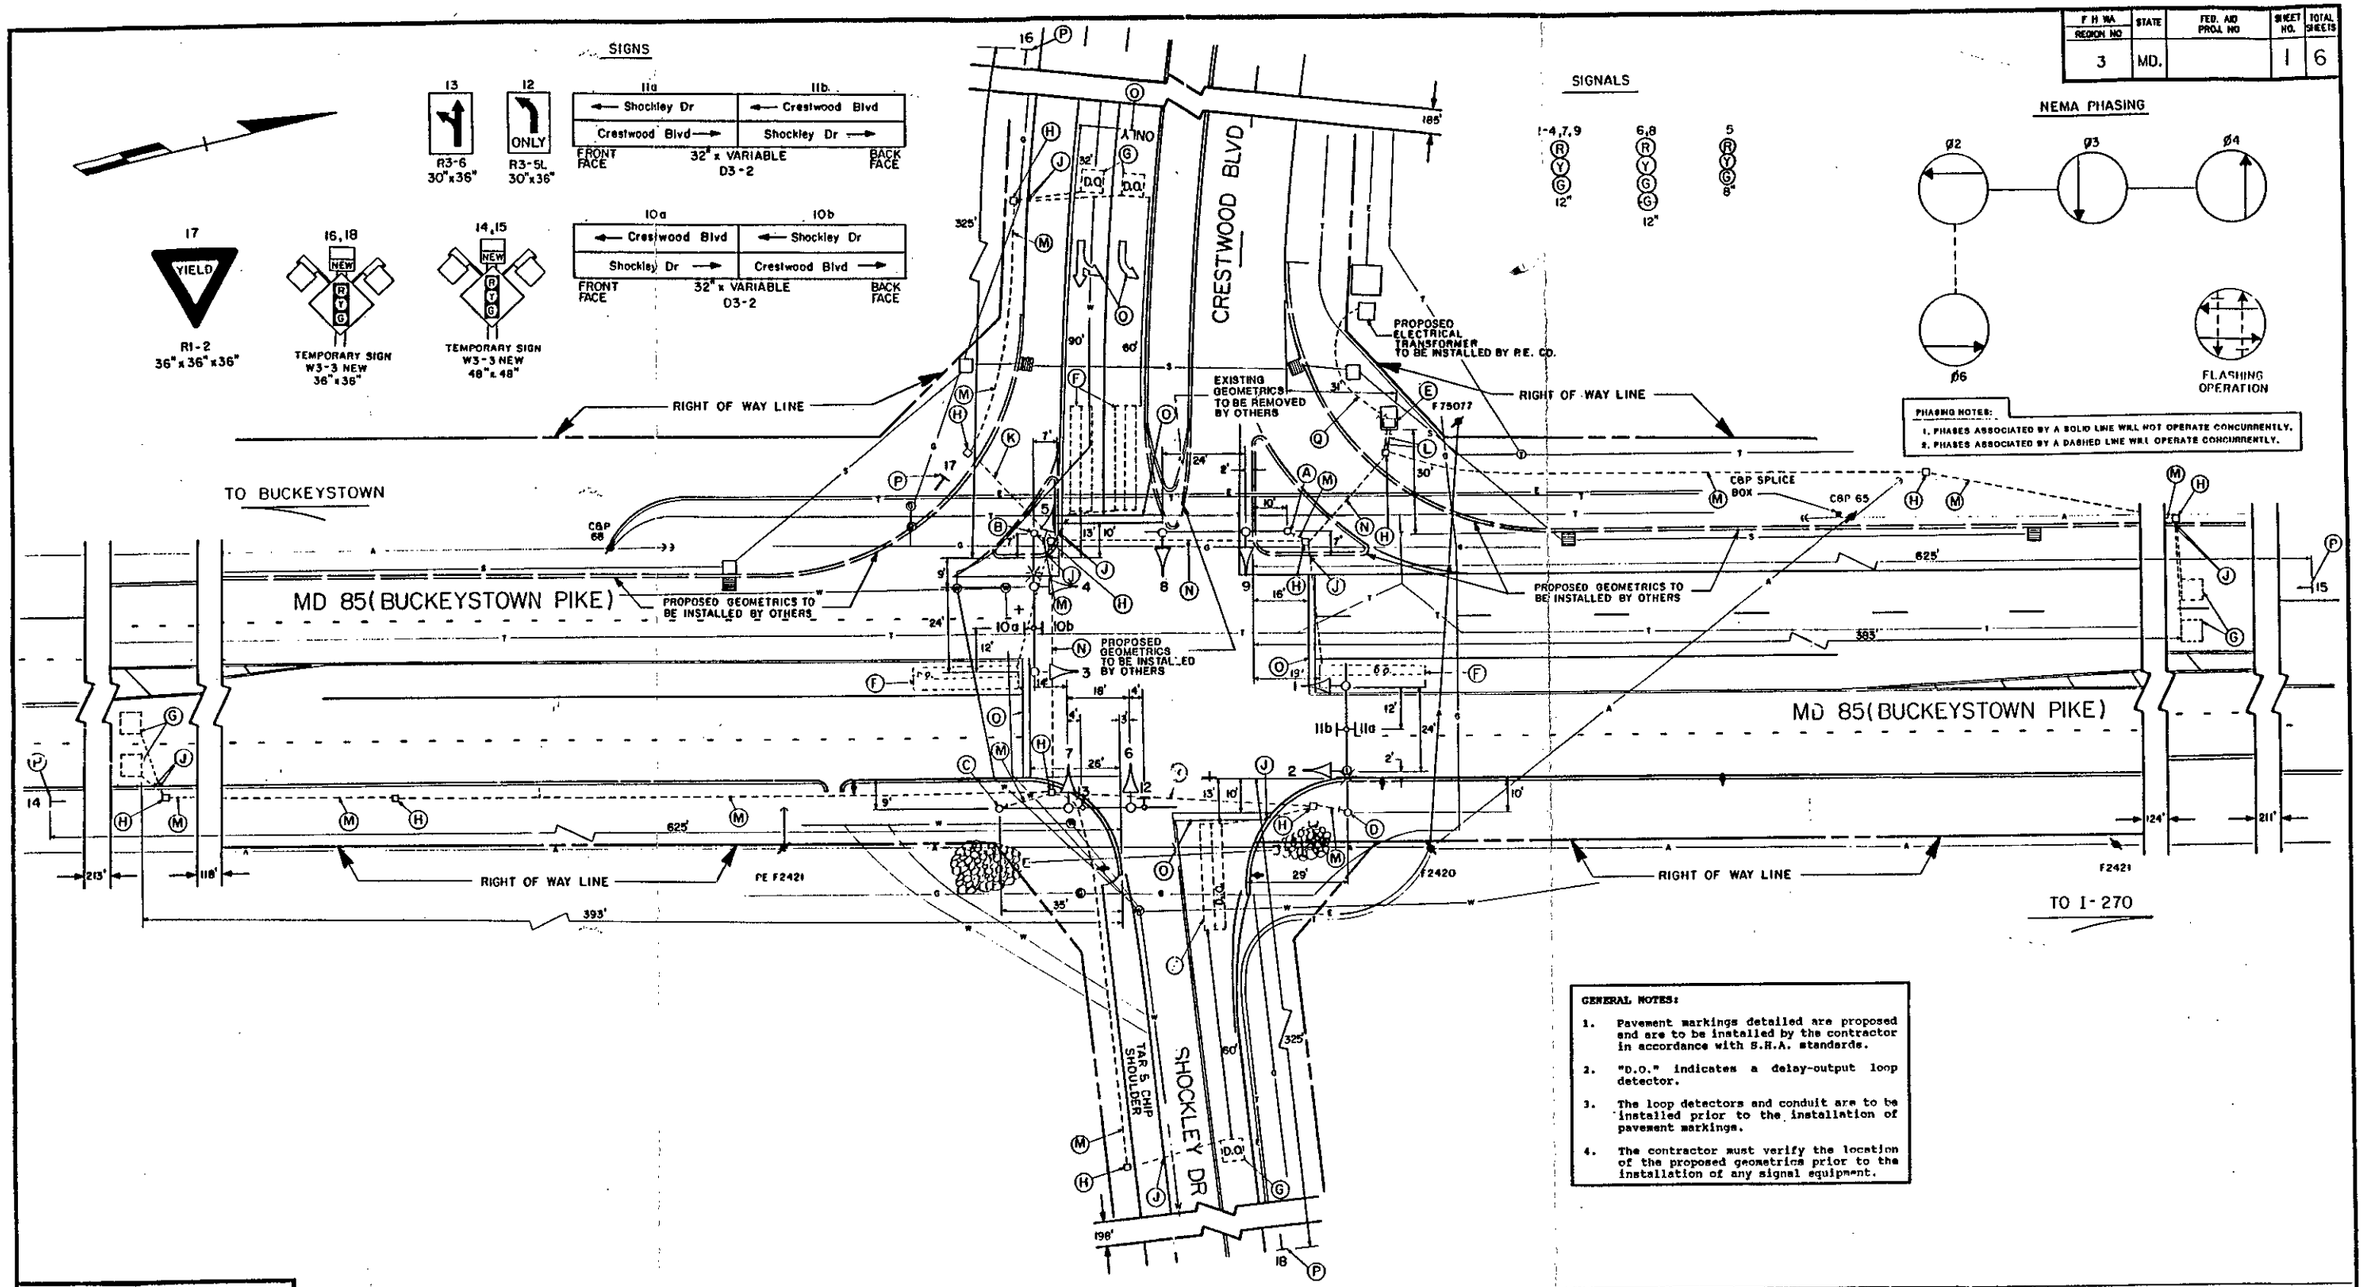


**GENERAL NOTES:**

1. Pavement markings detailed are proposed and are to be installed by the contractor in accordance with S.H.A. standards.
2. "D.O." indicates a delay-output loop detector.
3. The loop detectors and conduit are to be installed prior to the installation of pavement markings.
4. The contractor must verify the location of the proposed geometrics prior to the installation of any signal equipment.

**LEGEND OF UNDERGROUND AND OVERHEAD UTILITIES**

| | |
|---|---|
| AERIAL CABLE | —A—A—A—A |
| ELECTRIC | —E—E—E—E |
| TELEPHONE | —T—T—T—T |
| GAS | —G—G—G—G |
| SEWER | —S—S—S—S |
| WATER | —W—W—W—W |
| CABLE TV | —TV—TV—TV—TV |

STREET TRAFFIC STUDIES, LTD.
Gateway International
1302 Concourse Drive, Suite 104
Linthicum, Maryland 21090
(301) 859-3553

REVISIONS

APPROVALS

CHIEF, SIGNAL DESIGN SECTION — 3/20/90
ASST. DISTRICT ENGINEER, TRAFFIC — 3/21/90
CHIEF, TRAFFIC ENGINEERING DIVISION — 3/23/90
DEPUTY CHIEF ENGINEER, TRAFFIC — 4/11/90

# MDOT – STATE HIGHWAY ADMINISTRATION

*Office of Traffic*

TRAFFIC ENGINEERING DIVISION

DRAWN BY: W J NIES (FOR SIS)
DES. BY: R R ZACHERL (FOR SIS)
CHK. BY: 3-23-90

MD 85 AND CRESTWOOD BLVD/SHOCKLEY DR
COUNTY: FREDERICK

DATE: 12-5-89
SCALE: 1" = 20'
F.A.P. NO.
S.H.A. NO.
TS/STD. NO. TS-2619
SHEET NO. 1 OF 6

10008508.62