GENERAL NOTE

ALL SIDEWALK RAMPS SHALL BE INSTALLED AS PER STANDARDS MD 655.11, MD 655.12 AND MD 655.13.

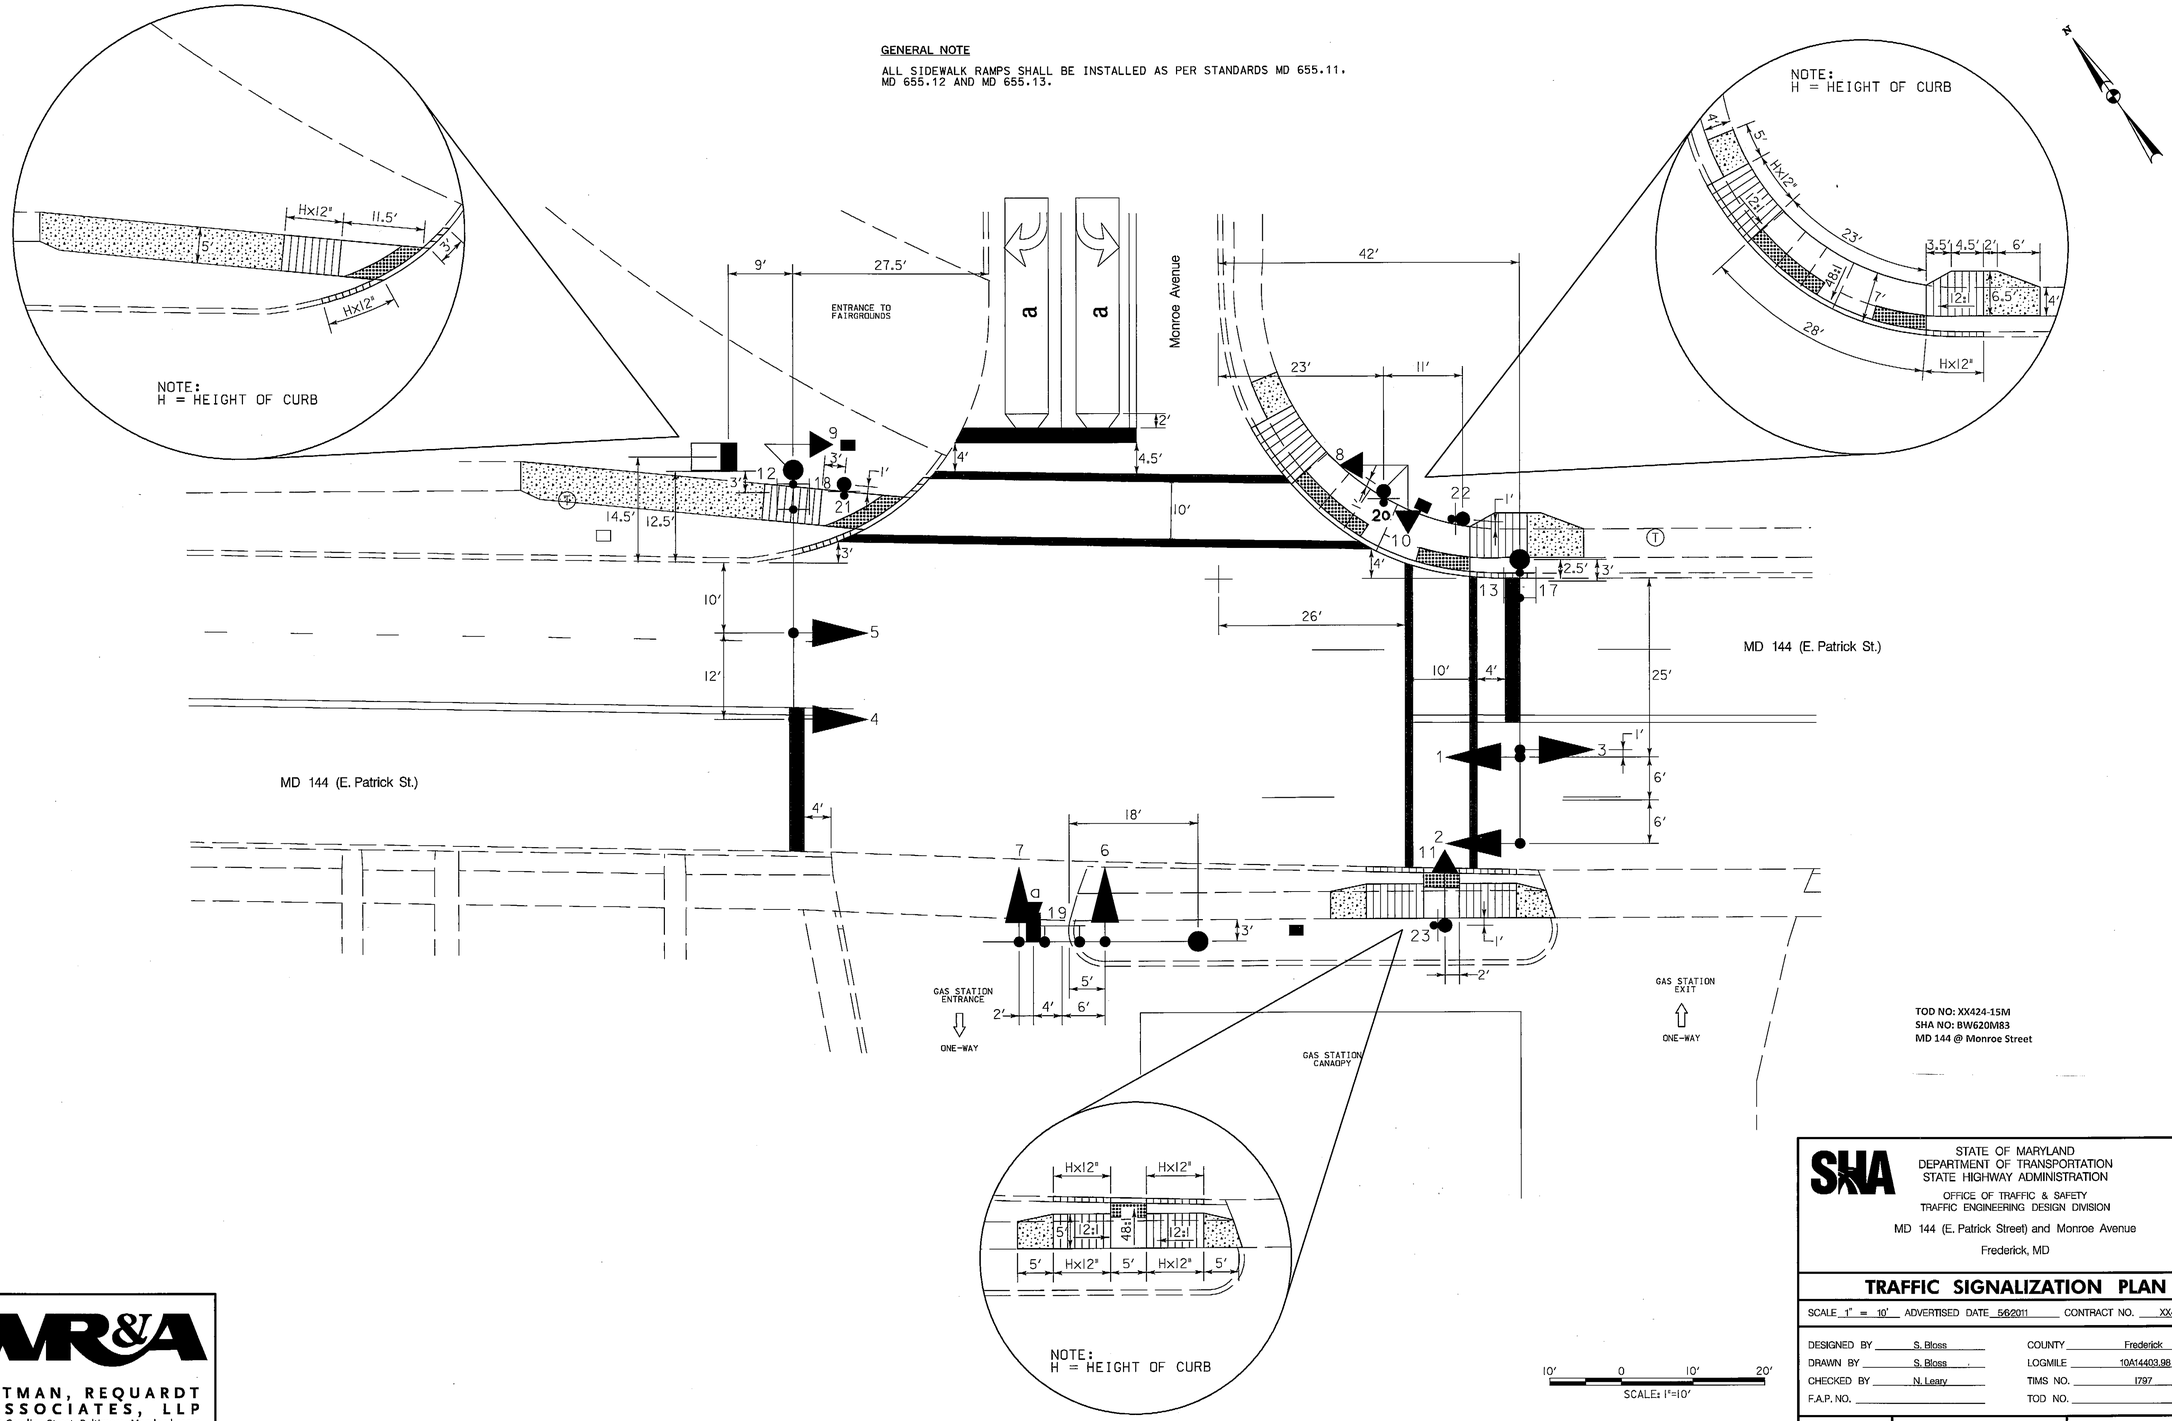

TOD NO: XX424-15M
SHA NO: BW620M83
MD 144 @ Monroe Street

WR&A
WHITMAN, REQUARDT & ASSOCIATES, LLP
801 South Caroline Street, Baltimore, Maryland 21231

BY: sbloss

SHA
STATE OF MARYLAND
DEPARTMENT OF TRANSPORTATION
STATE HIGHWAY ADMINISTRATION
OFFICE OF TRAFFIC & SAFETY
TRAFFIC ENGINEERING DESIGN DIVISION

MD 144 (E. Patrick Street) and Monroe Avenue
Frederick, MD

TRAFFIC SIGNALIZATION PLAN

SCALE 1" = 10' ADVERTISED DATE 5/6/2011 CONTRACT NO. XX4245185

DESIGNED BY	S. Bloss	COUNTY	Frederick
DRAWN BY	S. Bloss	LOGMILE	10A14403.98
CHECKED BY	N. Leary	TIMS NO.	1797
F.A.P. NO.		TOD NO.	

TS NO. 4761	DRAWING TSP-2 OF 4	SHEET NO. 2 OF 4

PLOTTED: 05-05-2011
FILE: N:\31656-154\CADD\pSG-N002_I797.dgn