F H W A REGION NO.	STATE	FED. AID PROJ. NO.	SHEET NO.	TOTAL SHEETS
3	MD			

MD 194 IS ASSUMED TO RUN
IN A NORTH-SOUTH DIRECTION

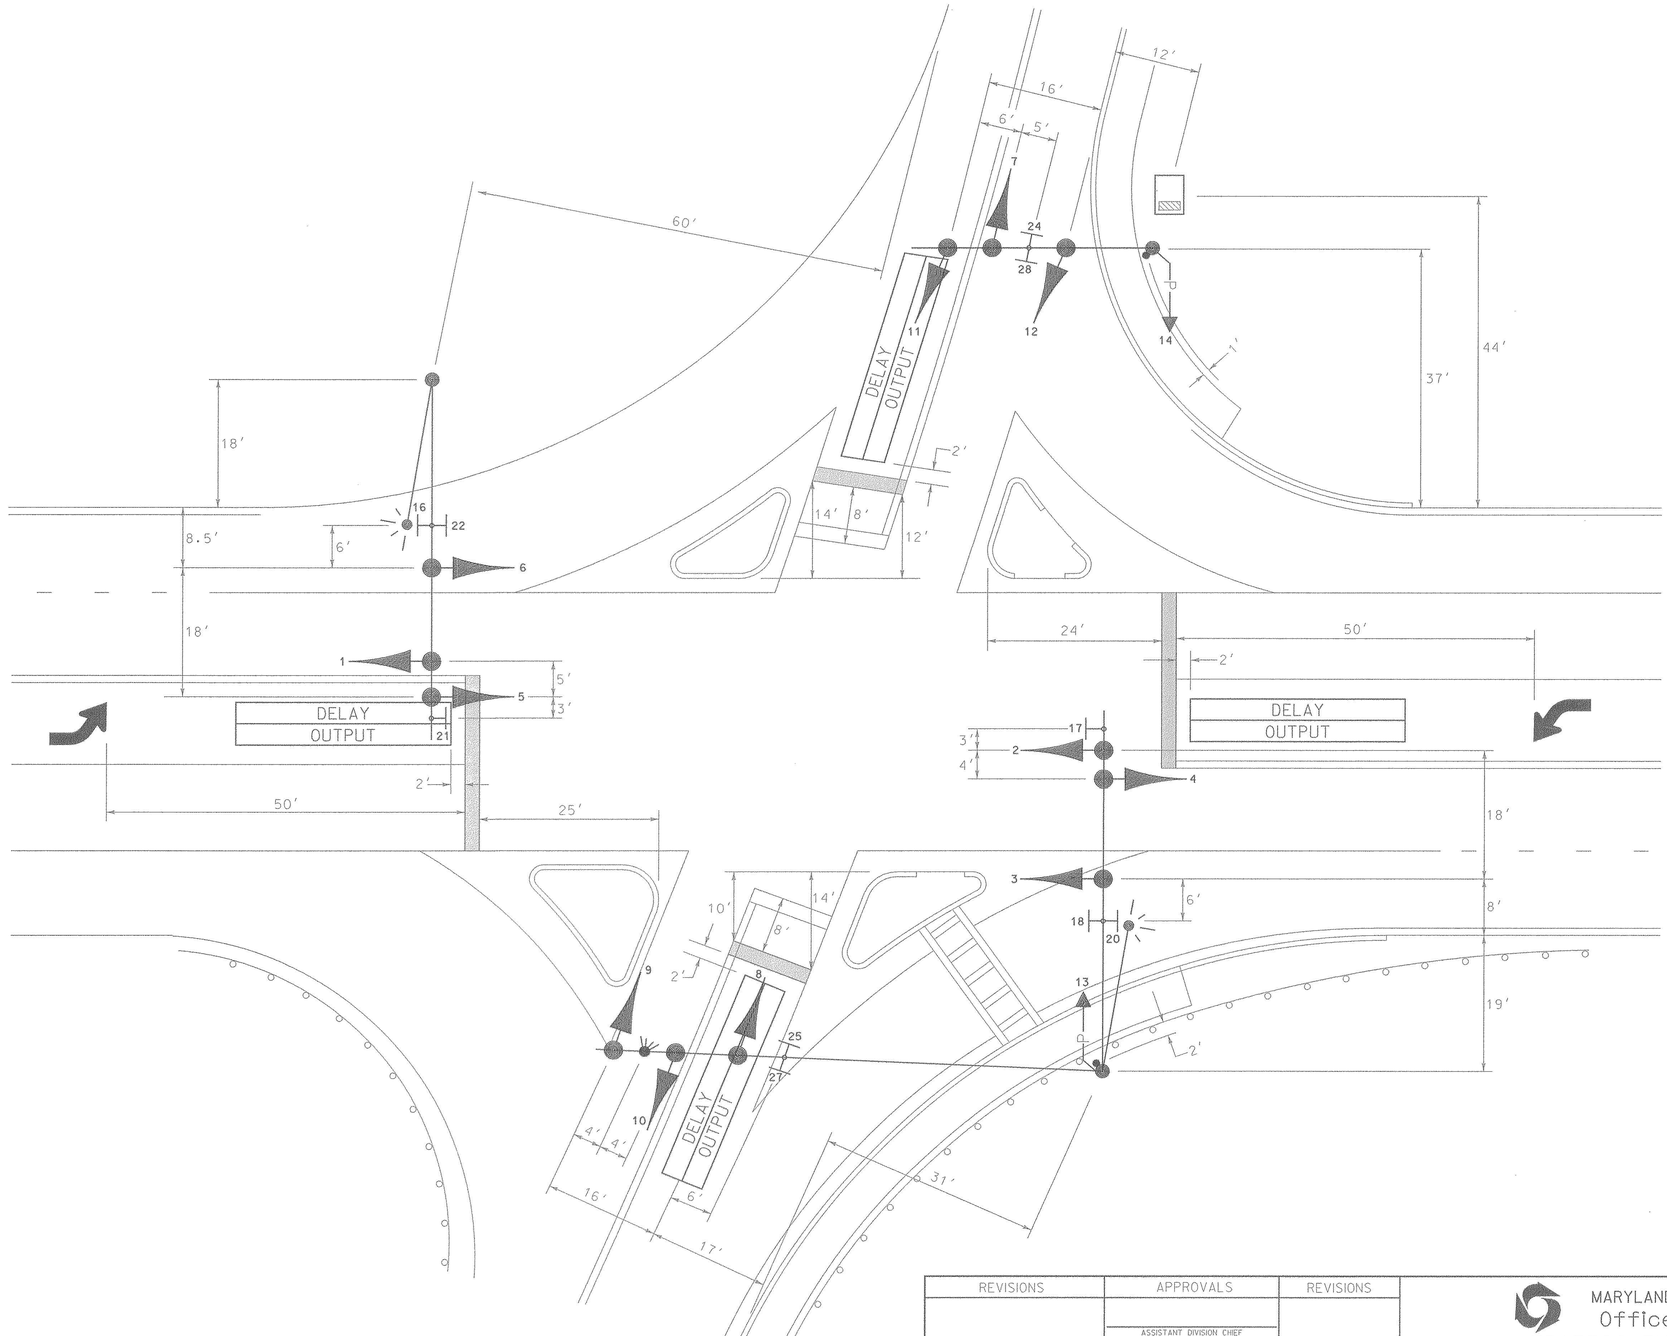

REVISIONS	APPROVALS	REVISIONS
	ASSISTANT DIVISION CHIEF	
	ASST. DISTRICT ENGINEER, TRAFFIC	
	CHIEF, TRAFFIC ENGINEERING DESIGN DIVISION	
	DIRECTOR, OFFICE OF TRAFFIC & SAFETY	

WR&A
Whitman, Requardt and Associates
Engineers and Planners
2315 Saint Paul Street
Baltimore, Maryland 21218
(410) 235-3450

MARYLAND DOT - STATE HIGHWAY ADMINISTRATION
Office of Traffic & Safety
TRAFFIC ENGINEERING DESIGN DIVISION
DIMENSION DIAGRAM

MD 194 (WOODSBORO BYPASS) AND MD 550

DATE: 1-30-98	DRAWN BY: S.BLOSS	F.A.P. NO.		PLAN SHEET NO.:	SHEET NO.
SCALE: 1"= 10'	DESIGNED BY: N.LEARY	S.H.A. NO.	AW279A58/B58	3131 A	3 OF 3
APPROVED BY:	CHECKED BY: T.HANNAN	COUNTY	FREDERICK		