DIMENSION DIAGRAM

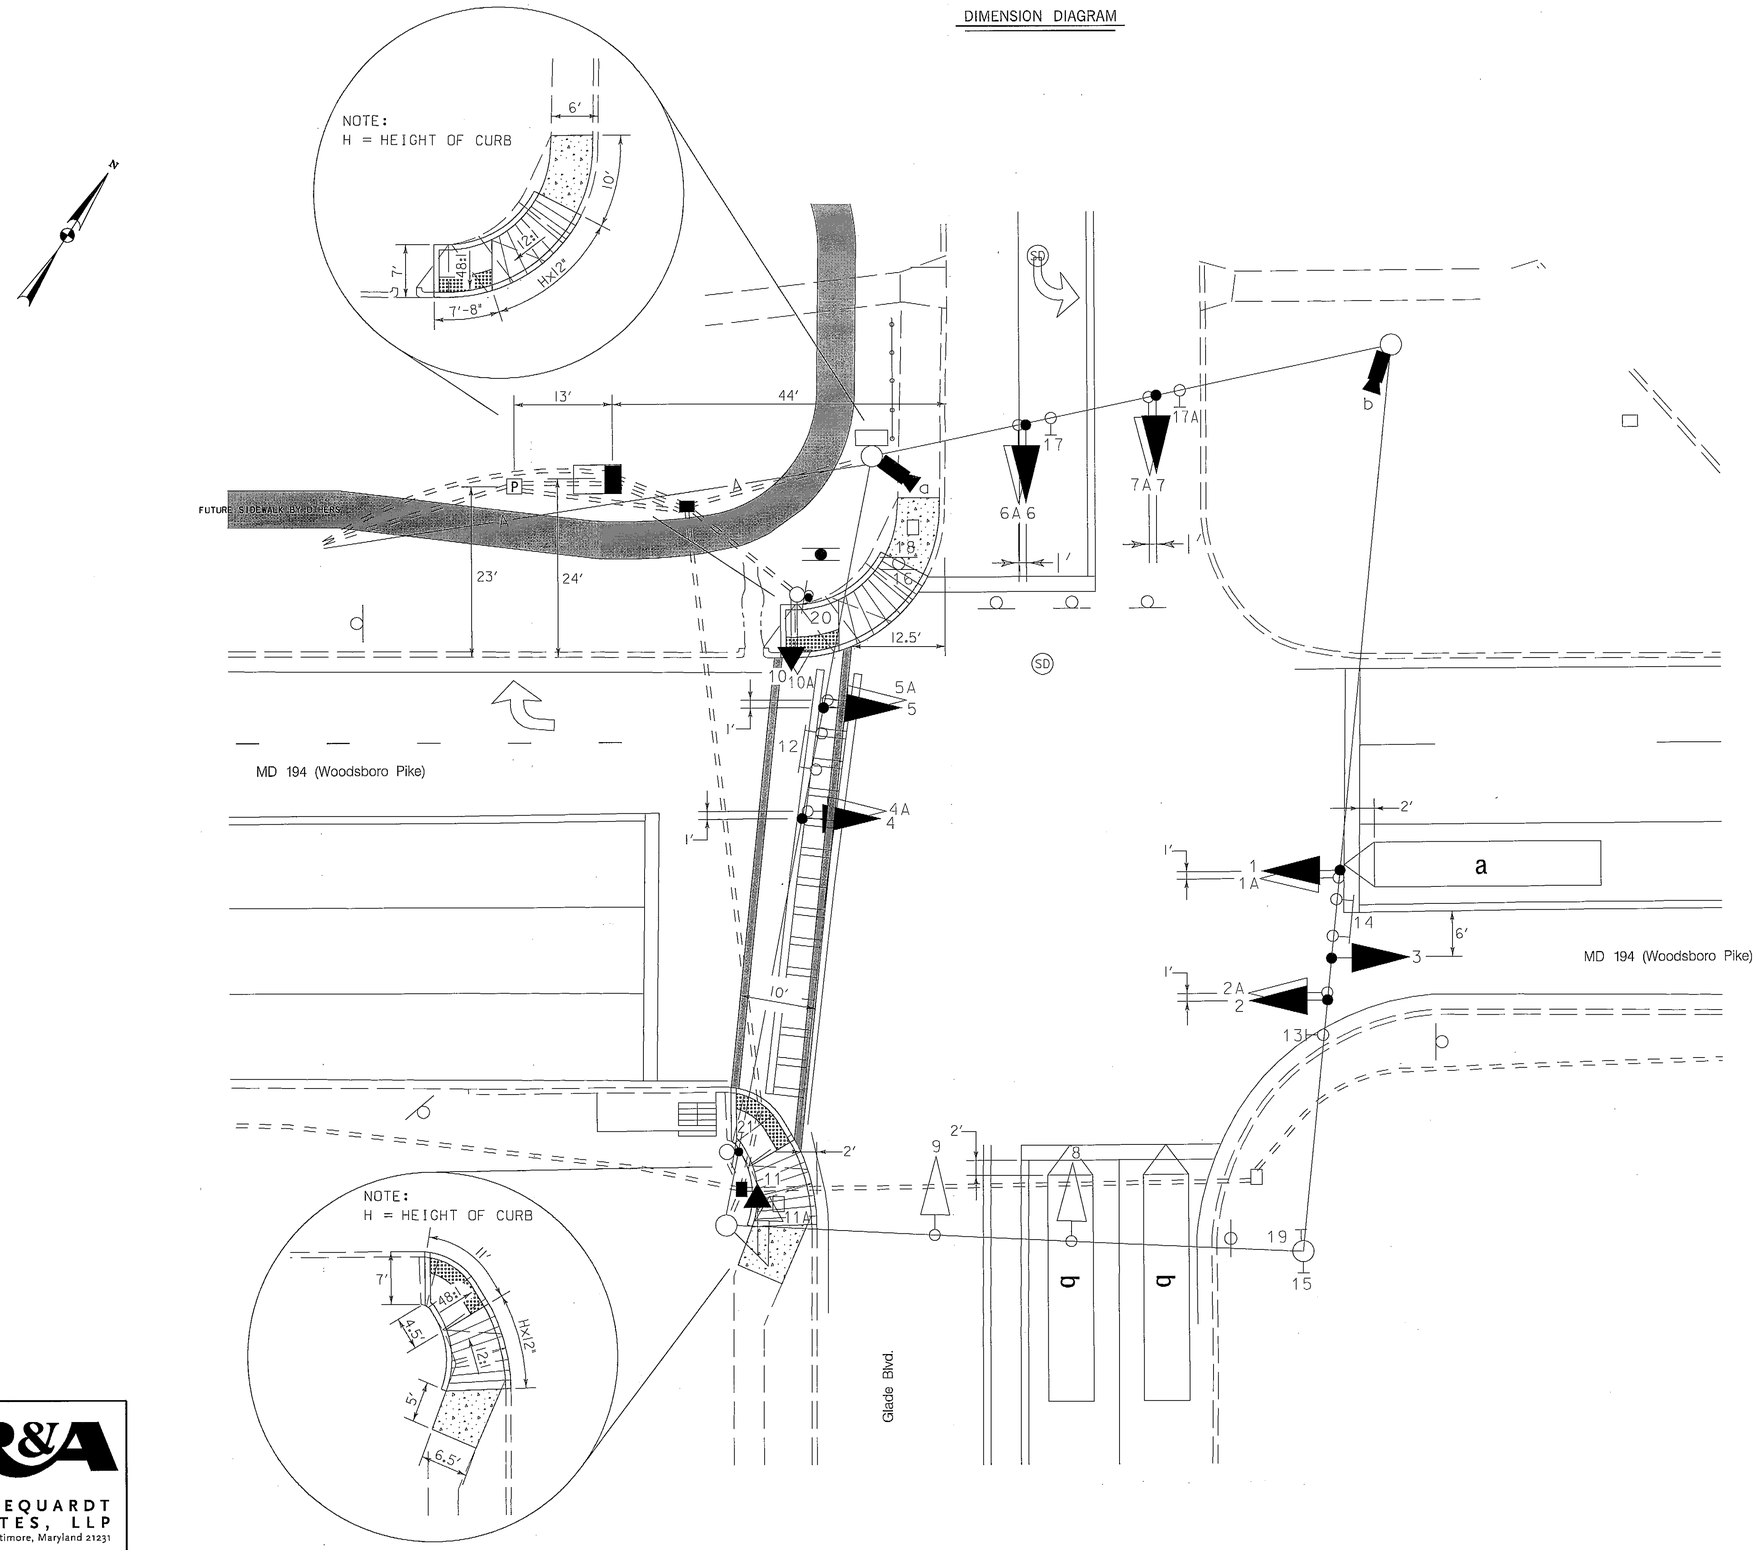

TOD No: XX449-52
SHA No: FR631A53/B53
MD 194 @ Glade Boulevard

WR&A
WHITMAN, REQUARDT & ASSOCIATES, LLP
801 South Caroline Street, Baltimore, Maryland 21231

BY: sbloss

SHA
STATE OF MARYLAND
DEPARTMENT OF TRANSPORTATION
STATE HIGHWAY ADMINISTRATION
OFFICE OF TRAFFIC & SAFETY
TRAFFIC ENGINEERING DESIGN DIVISION

MD 194 (Woodsboro Pike) and Glade Blvd.
Walkersville, Maryland

GENERAL INFORMATION SHEET

SCALE 1" = 10' | DATE 4/13/2010 | CONTRACT NO. XX4495185

DESIGNED BY S. Bloss | COUNTY Frederick
DRAWN BY S. Bloss | LOGMILE 10019402.83
CHECKED BY N. Leary | TIMS NO. K178
F.A.P. NO. | TOD NO.

TS NO. 2064E | DRAWING TSP – 2 OF 3 | SHEET NO. 2 OF 3

PLOTTED: 04-19-2010
FILE: n:\31669-062\CADD\pSG-N002_K178.dgn