F.H.W.A. REGION NO.	STATE	FED. AID PROJ. NO.	SHEET NO.	TOTAL SHEETS
3	MD			

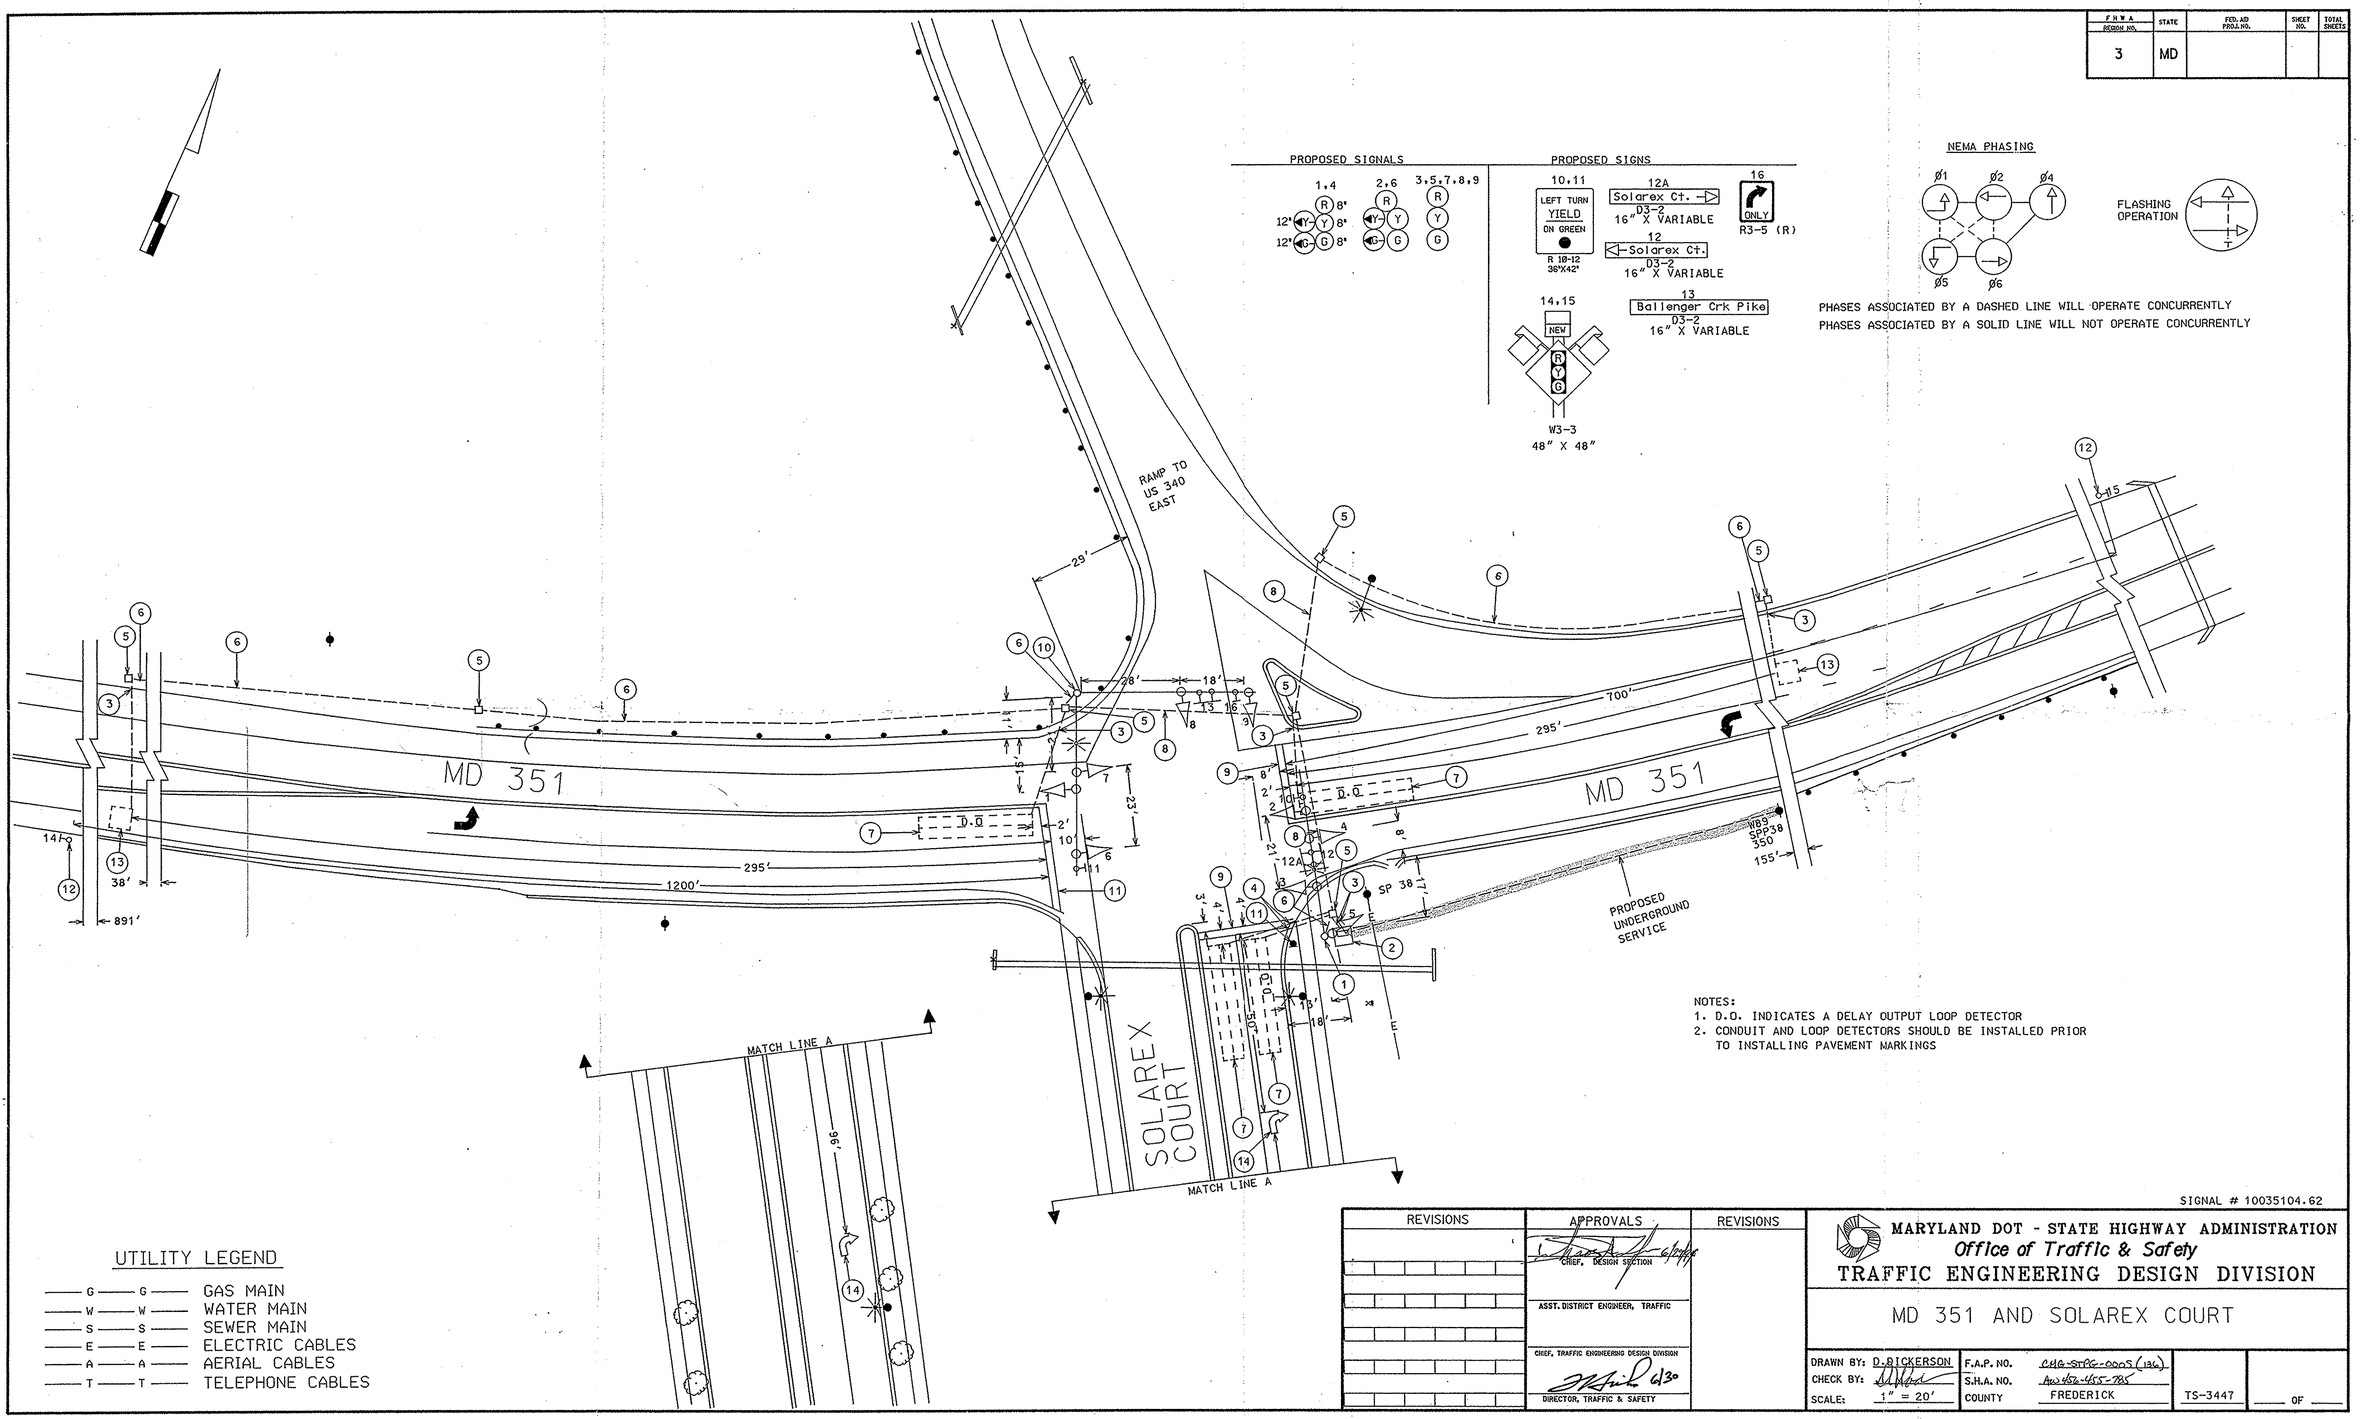

SIGNAL # 10035104.62

REVISIONS	APPROVALS	REVISIONS
	CHIEF, DESIGN SECTION	
	ASST. DISTRICT ENGINEER, TRAFFIC	
	CHIEF, TRAFFIC ENGINEERING DESIGN DIVISION	
	DIRECTOR, TRAFFIC & SAFETY	

MARYLAND DOT - STATE HIGHWAY ADMINISTRATION
Office of Traffic & Safety
TRAFFIC ENGINEERING DESIGN DIVISION

MD 351 AND SOLAREX COURT

DRAWN BY: D. DICKERSON	F.A.P. NO.	CMG-STPG-0005 (136)		
CHECK BY:	S.H.A. NO.	AW458-455-785		
SCALE: 1" = 20'	COUNTY	FREDERICK	TS-3447	___ OF ___