STAGE 1

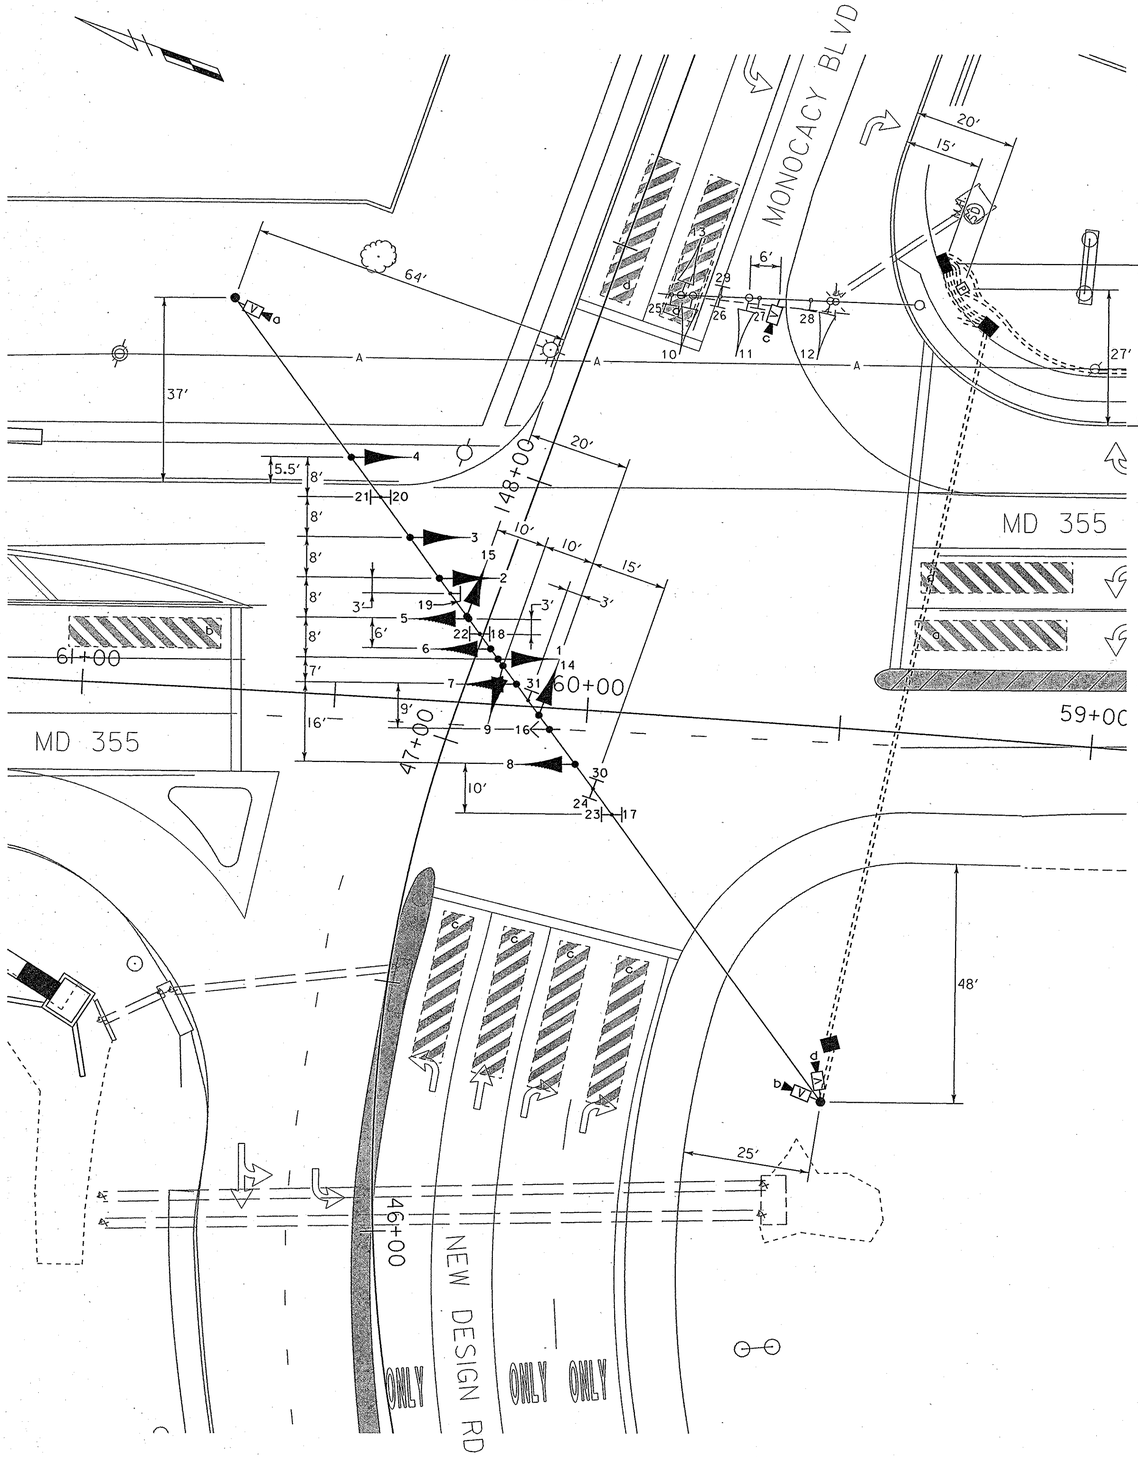

STAGE 2

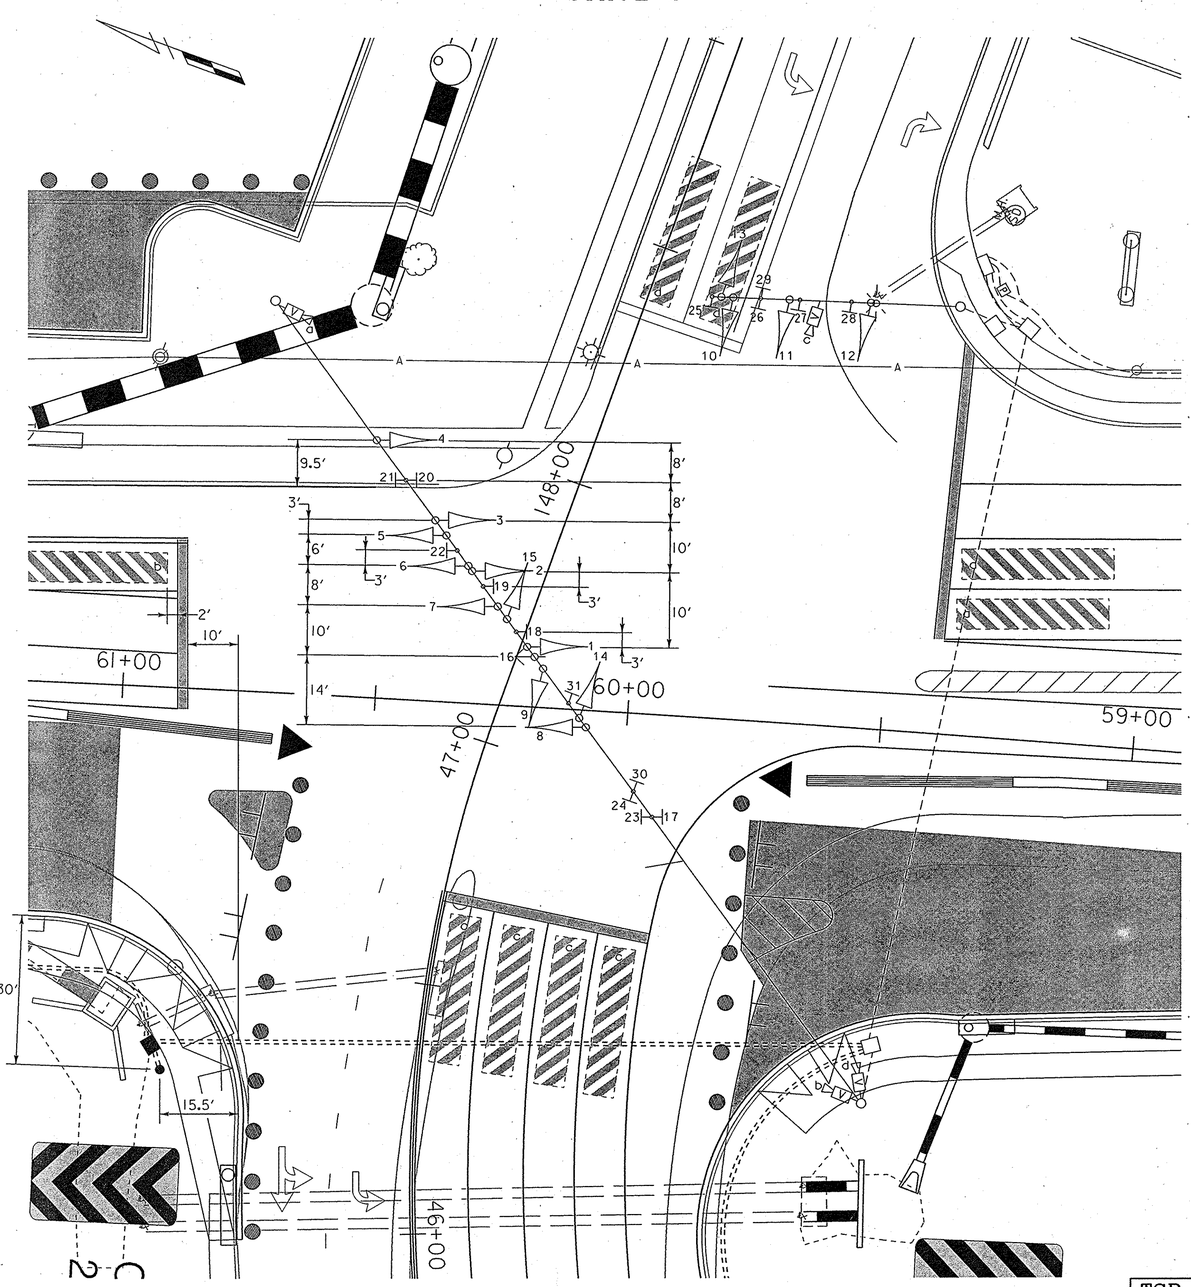

TSP-15

MARYLAND DOT - STATE HIGHWAY ADMINISTRATION
Office of Traffic & Safety
TRAFFIC ENGINEERING DESIGN DIVISION
DIMENSION DIAGRAM
MD 355 AND MD 914 (NEW DESIGN RD.)/MONOCACY BLVD.

WR&A
Whitman, Requardt and Associates, LLP
801 South Caroline Street
Baltimore, Maryland 21231
(410) 235-3450

DRAWN BY:	S. BLOSS	F.A.P. NO.		TS NO. 3929G	SHEET NO.
CHECKED BY:	N. LEARY	S.H.A. NO.	FR4265I72		
SCALE:	1" = 15'	COUNTY:	FREDERICK	T.I.M.S. NO. G813	OF
DATE:	4/20/2005	LOG MILE:			

m:\31293\tspl5md355.plf