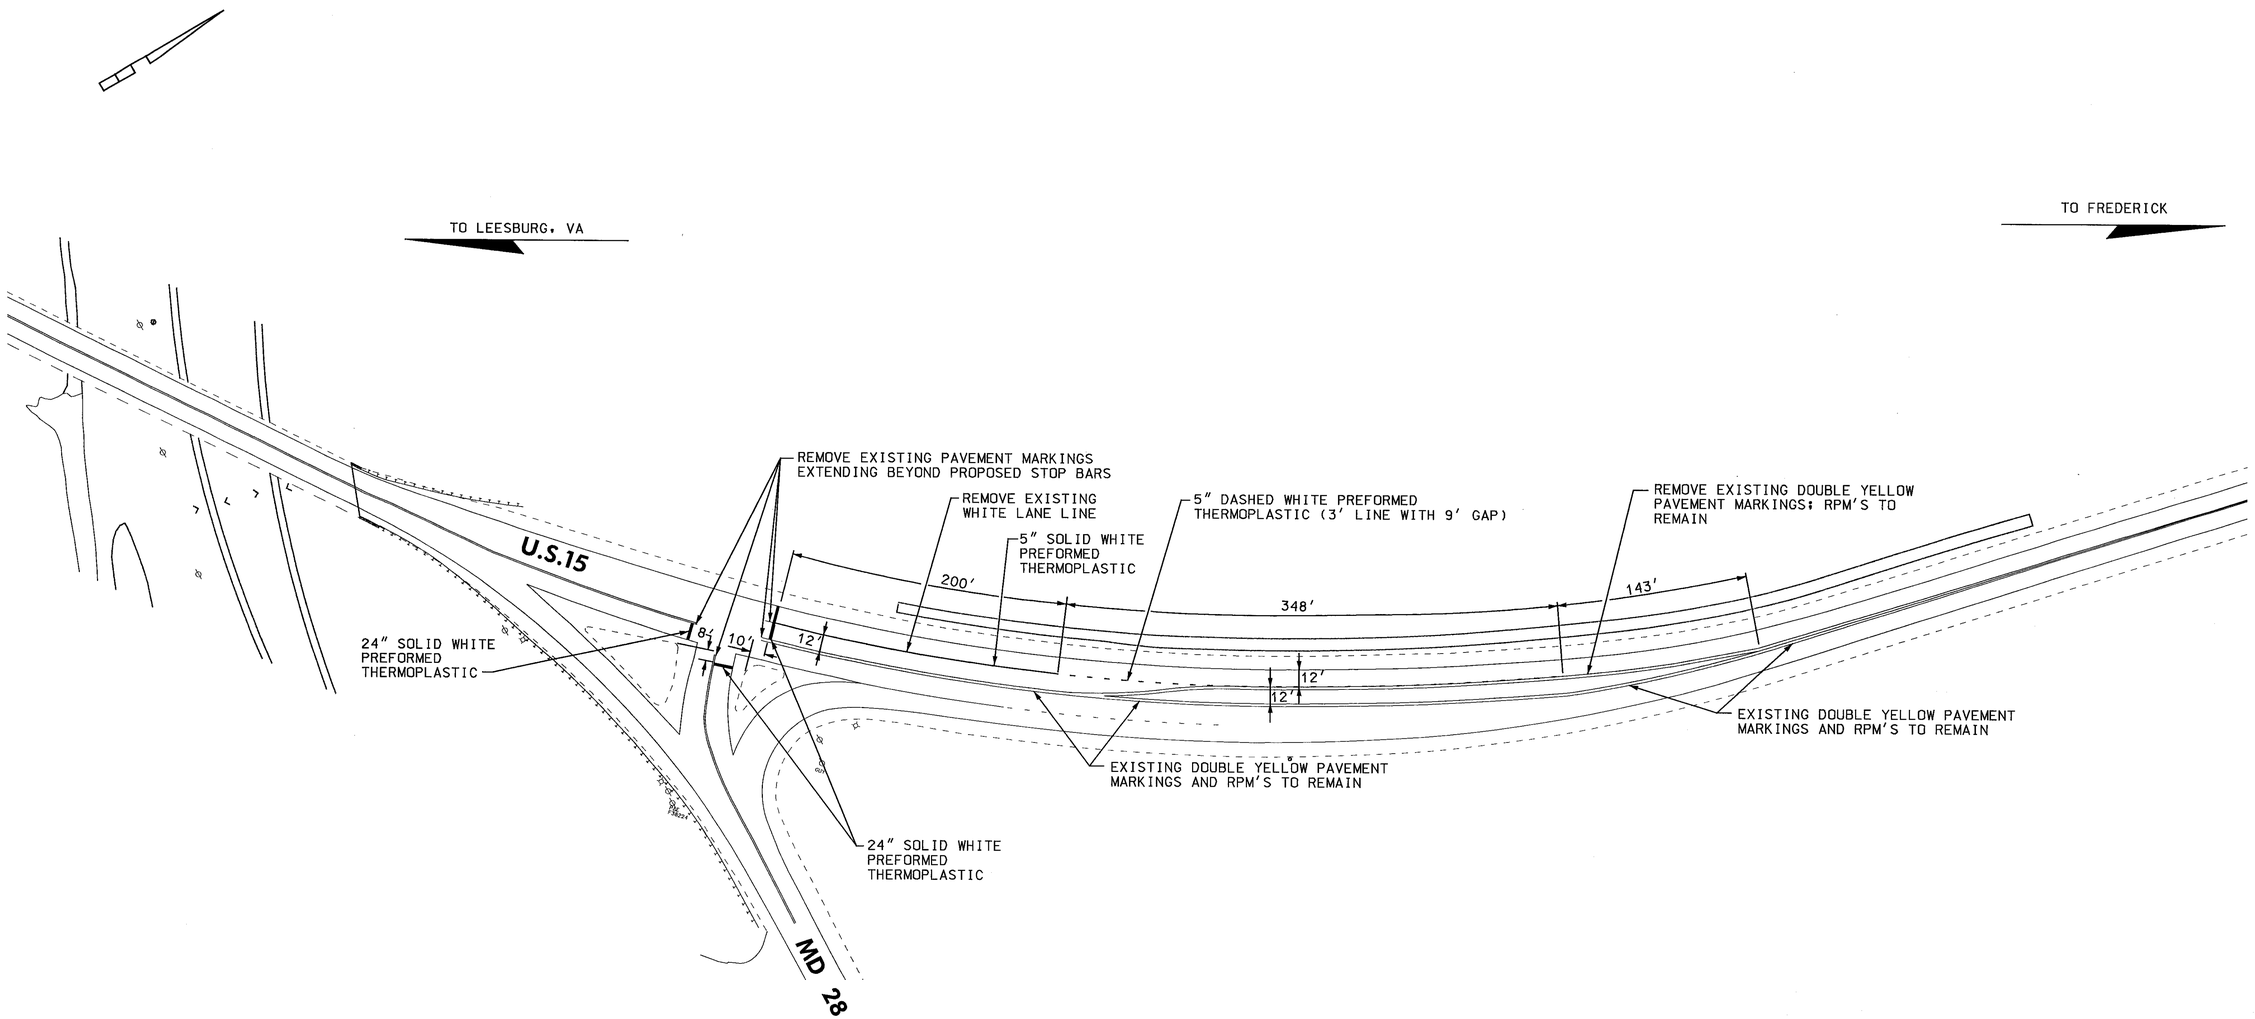


LOG MILE: 10001500.37 TO 10001500.56

SHA MARYLAND DOT - STATE HIGHWAY ADMINISTRATION
*Office of Traffic & Safety*

TRAFFIC ENGINEERING DESIGN DIVISION
U.S. 15 AND MD 28 (CLAY ST.)
PAVEMENT MARKING PLAN
POINT OF ROCKS, MD

| | | | |
|---|---|---|---|
| DRAWN BY: SRM | F.A.P. NO. | PLAN SHEET NO.: | SHEET NO. |
| CHK. BY: BLB | S.H.A. NO. AT3585185 | SM-1 | 3 OF 4 |
| SCALE: 1"=50' | COUNTY FREDERICK | | |