F.H.W.A. REGION NO.	STATE	FED. AID PROJ. NO.	SHEET NO.	TOTAL SHEETS
3	MD.			

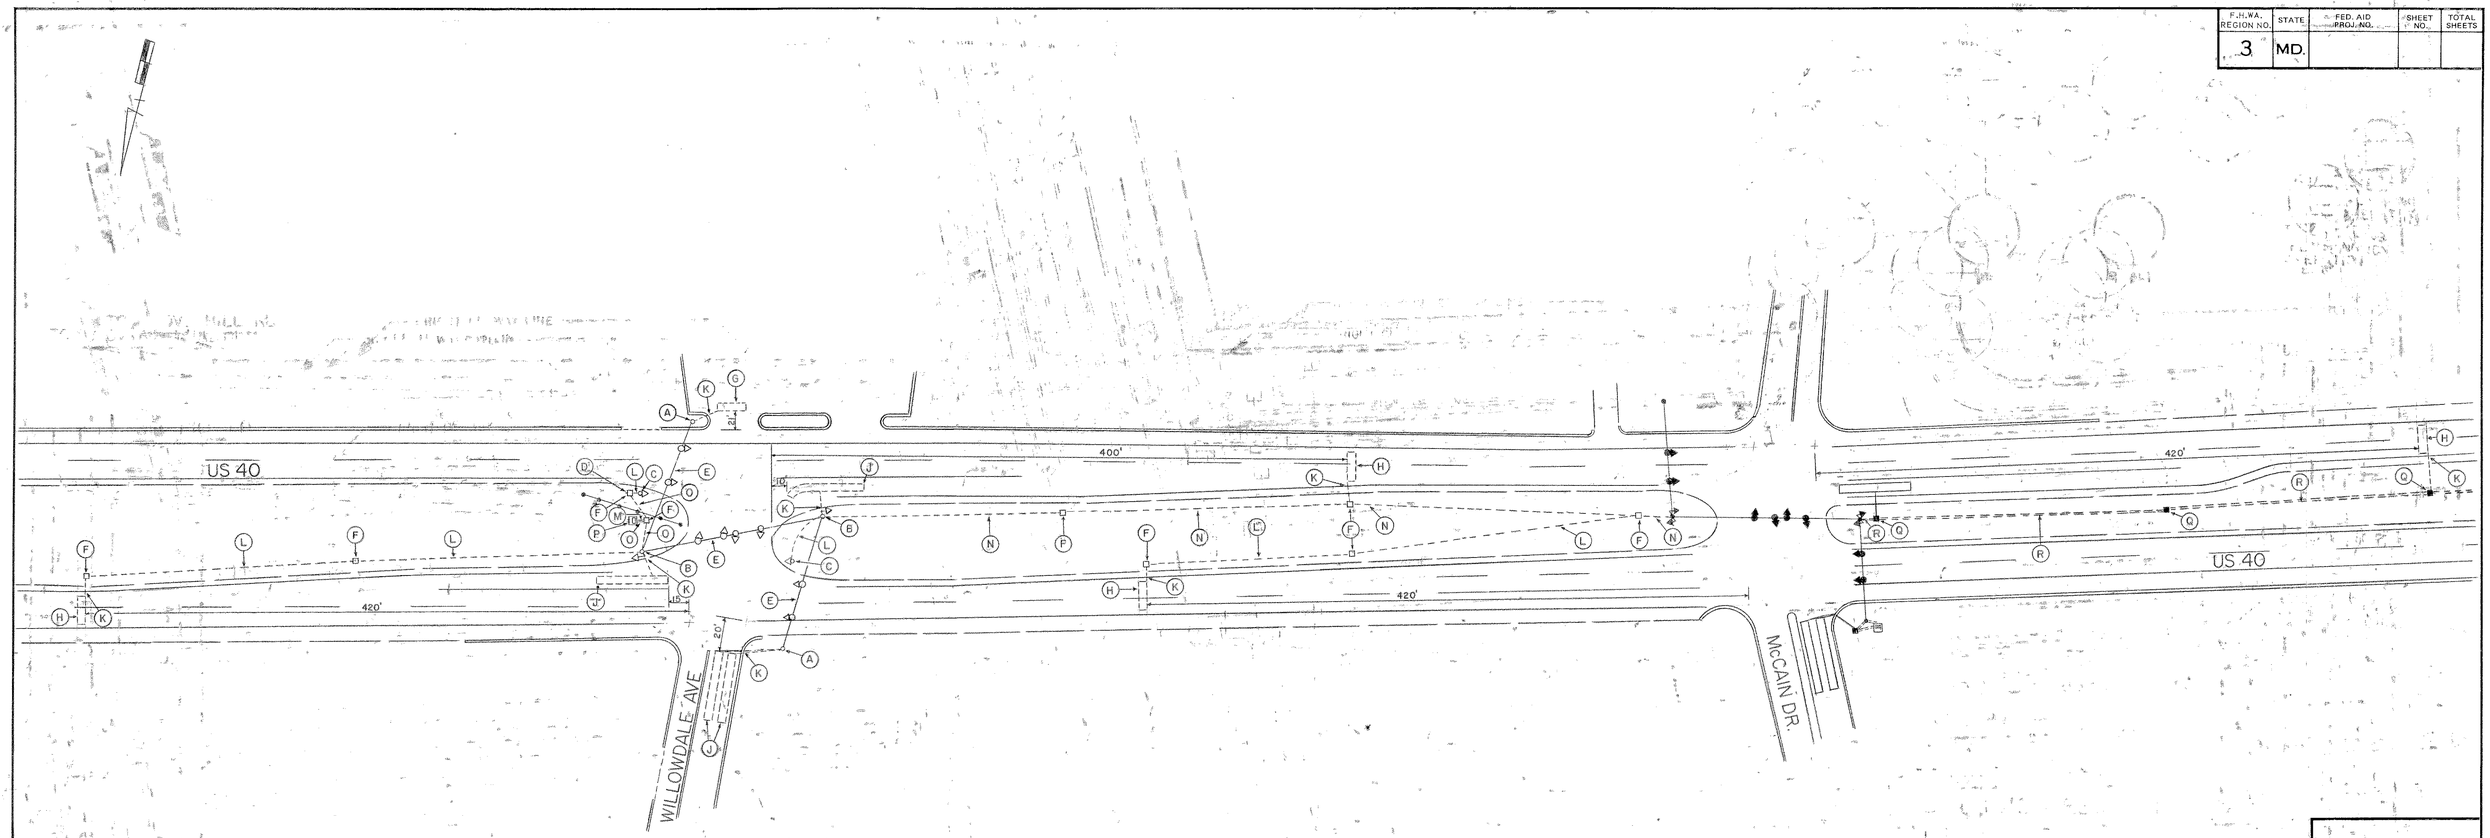

NOTE (1) SIDE STREET AND LEFT TURN LOOP DETECTORS AT McCAIN DR. ARE TO BE INSTALLED BY OTHERS

APPROVAL: REGIONAL TRAFFIC ENGINEER — 8/27/76

APPROVAL: CHIEF BUREAU OF TRAFFIC ENGINEERING — 8/31/76

APPROVAL: ASS'T. CHIEF ENGINEER TRAFFIC — 8/31/76

REVISIONS

STATE OF MARYLAND
DEPARTMENT OF TRANSPORTATION
STATE HIGHWAY ADMINISTRATION

TRAFFIC DIVISION — BUREAU OF TRAFFIC ENGINEERING

US 40 INTERCONNECT FROM WILLOWDALE AVE TO McCAIN DRIVE

SCALE 1"=50' DATE 7-30-76 CONTRACT NO.

DRAWN BY: J GORDON COUNTY: FREDERICK

DESIGNED BY: J Gordon SIGNAL NO.:

CHECKED BY: A. Budniechuk 8-16-76

DRAWING NO. TS-1444

BRUNING 44-511 19927