F H W A REGION NO.	STATE	FED. AID PROJ. NO.	SHEET NO.	TOTAL SHEETS
3	MD		2	2

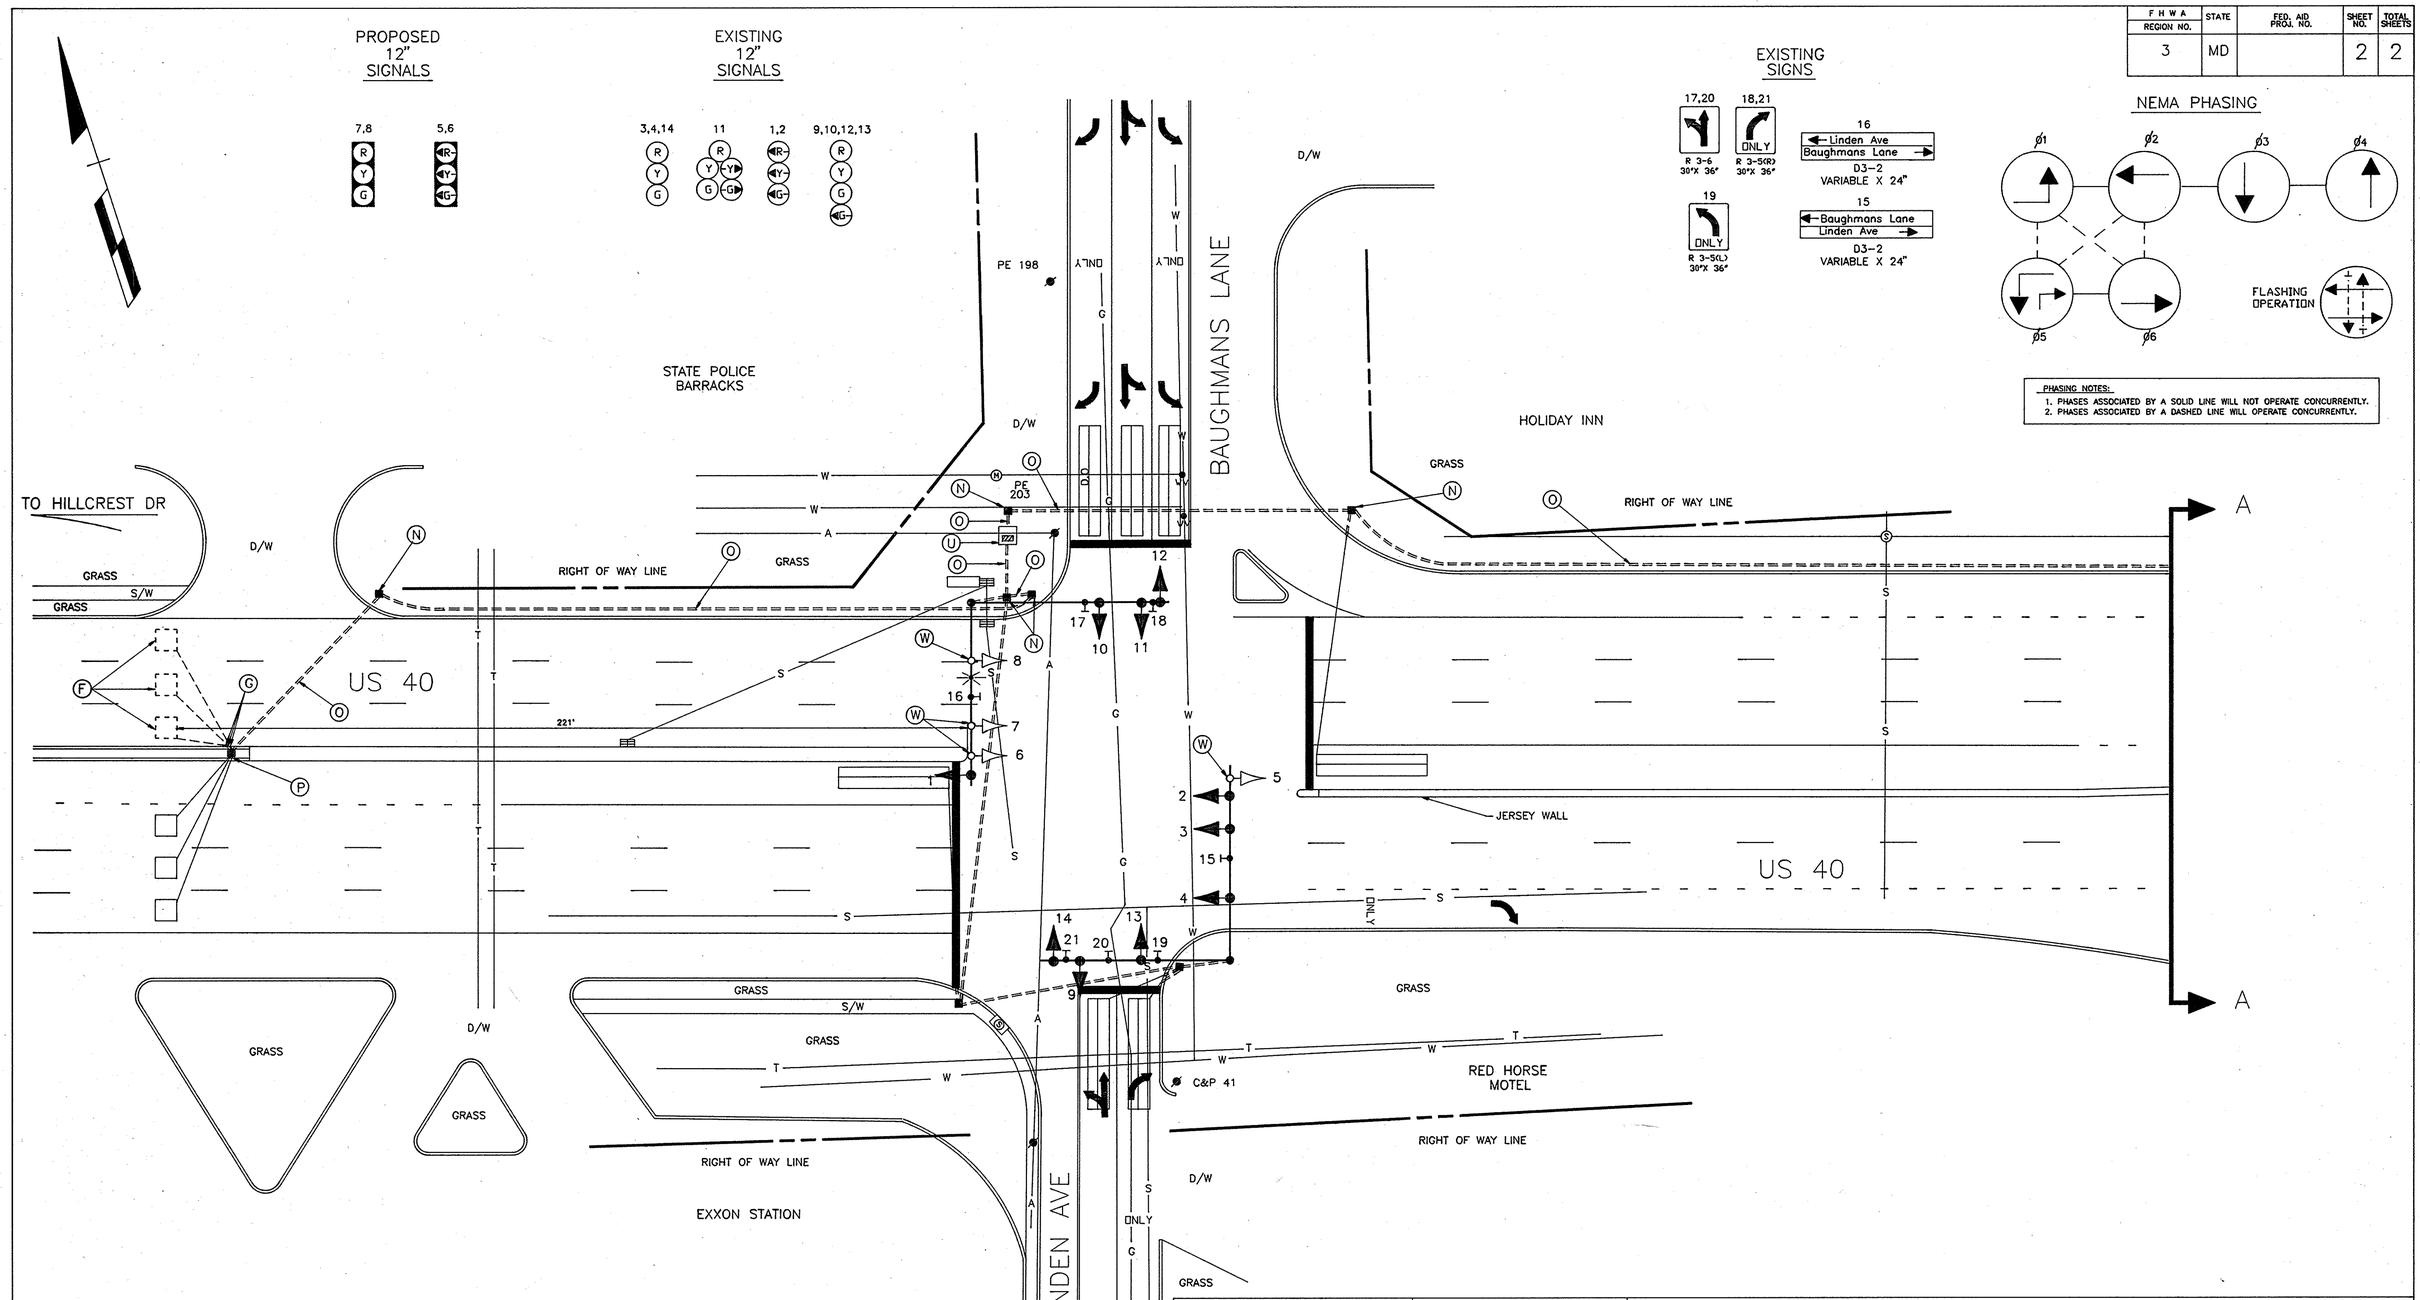

LEGEND OF UNDERGROUND AND OVERHEAD UTILITIES

AERIAL CABLE	A	A	A
ELECTRIC	E	E	E
TELEPHONE	T	T	T
GAS	G	G	G
SEWER	S	S	S
WATER	W	W	W
CABLE TV	TV	TV	TV

STREET TRAFFIC STUDIES, LTD.
Gateway International
1302 Concourse Drive, Suite 104
Linthicum, Maryland 21090
(410) 859-3553
2327A

REVISIONS

D	ADD SAMPLING LOOPS AND INTERCONNECT TO NEW SIGNAL AT US 15 RAMP SHA NO.: AW-456-501-785 2-18-93
RRZ	
C	SPLIT SIDE ROAD ADD LOOP DETECTOR FOR GEOMETRIC CHANGES ON BAUGHMANS LANE SHA NO.: F-215-501-776 6-92
DOD	
B	REDRAWN 11-92 RECONSTRUCT TRAFFIC SIGNAL SHA NO.: F-215-501-776
DBD	
A	REDRAWN & REVISED 4-85 LT FROM EXCLUSIVE TO E/P ON US 40 AND INSTALL STREET LIGHTING SHA NO.: 865-28002
EMM	

APPROVALS

CHIEF, SIGNAL DESIGN SECTION

ASST. DISTRICT ENGINEER, TRAFFIC

CHIEF, TRAFFIC ENGINEERING DESIGN DIVISION

DIRECTOR, OFFICE OF TRAFFIC AND SAFETY

ORIGINAL ON FILE

MDOT – STATE HIGHWAY ADMINISTRATION

Office of Traffic and Safety

TRAFFIC ENGINEERING DESIGN DIVISION

SIGNAL NUMBER: 10014 LOG MILE: 10004013.01

DRAWN BY: J. GORDAN
DES. BY:
CHK. BY:

US 40 AND BAUGHMANS LANE/LINDEN AVENUE
COUNTY FREDERICK

DATE: 3/77
SCALE: 1"=20'
F.A.P. NO.
S.H.A. NO. F-889-501-785
TS/STD. NO. TS-725 D
SHEET NO. 2 OF 2