DRILL HOLES

BORDER REV: DATE: June 1, 2004

NOTE: US 40 IS CONSIDERED TO RUN IN AN EAST-WEST DIRECTION.

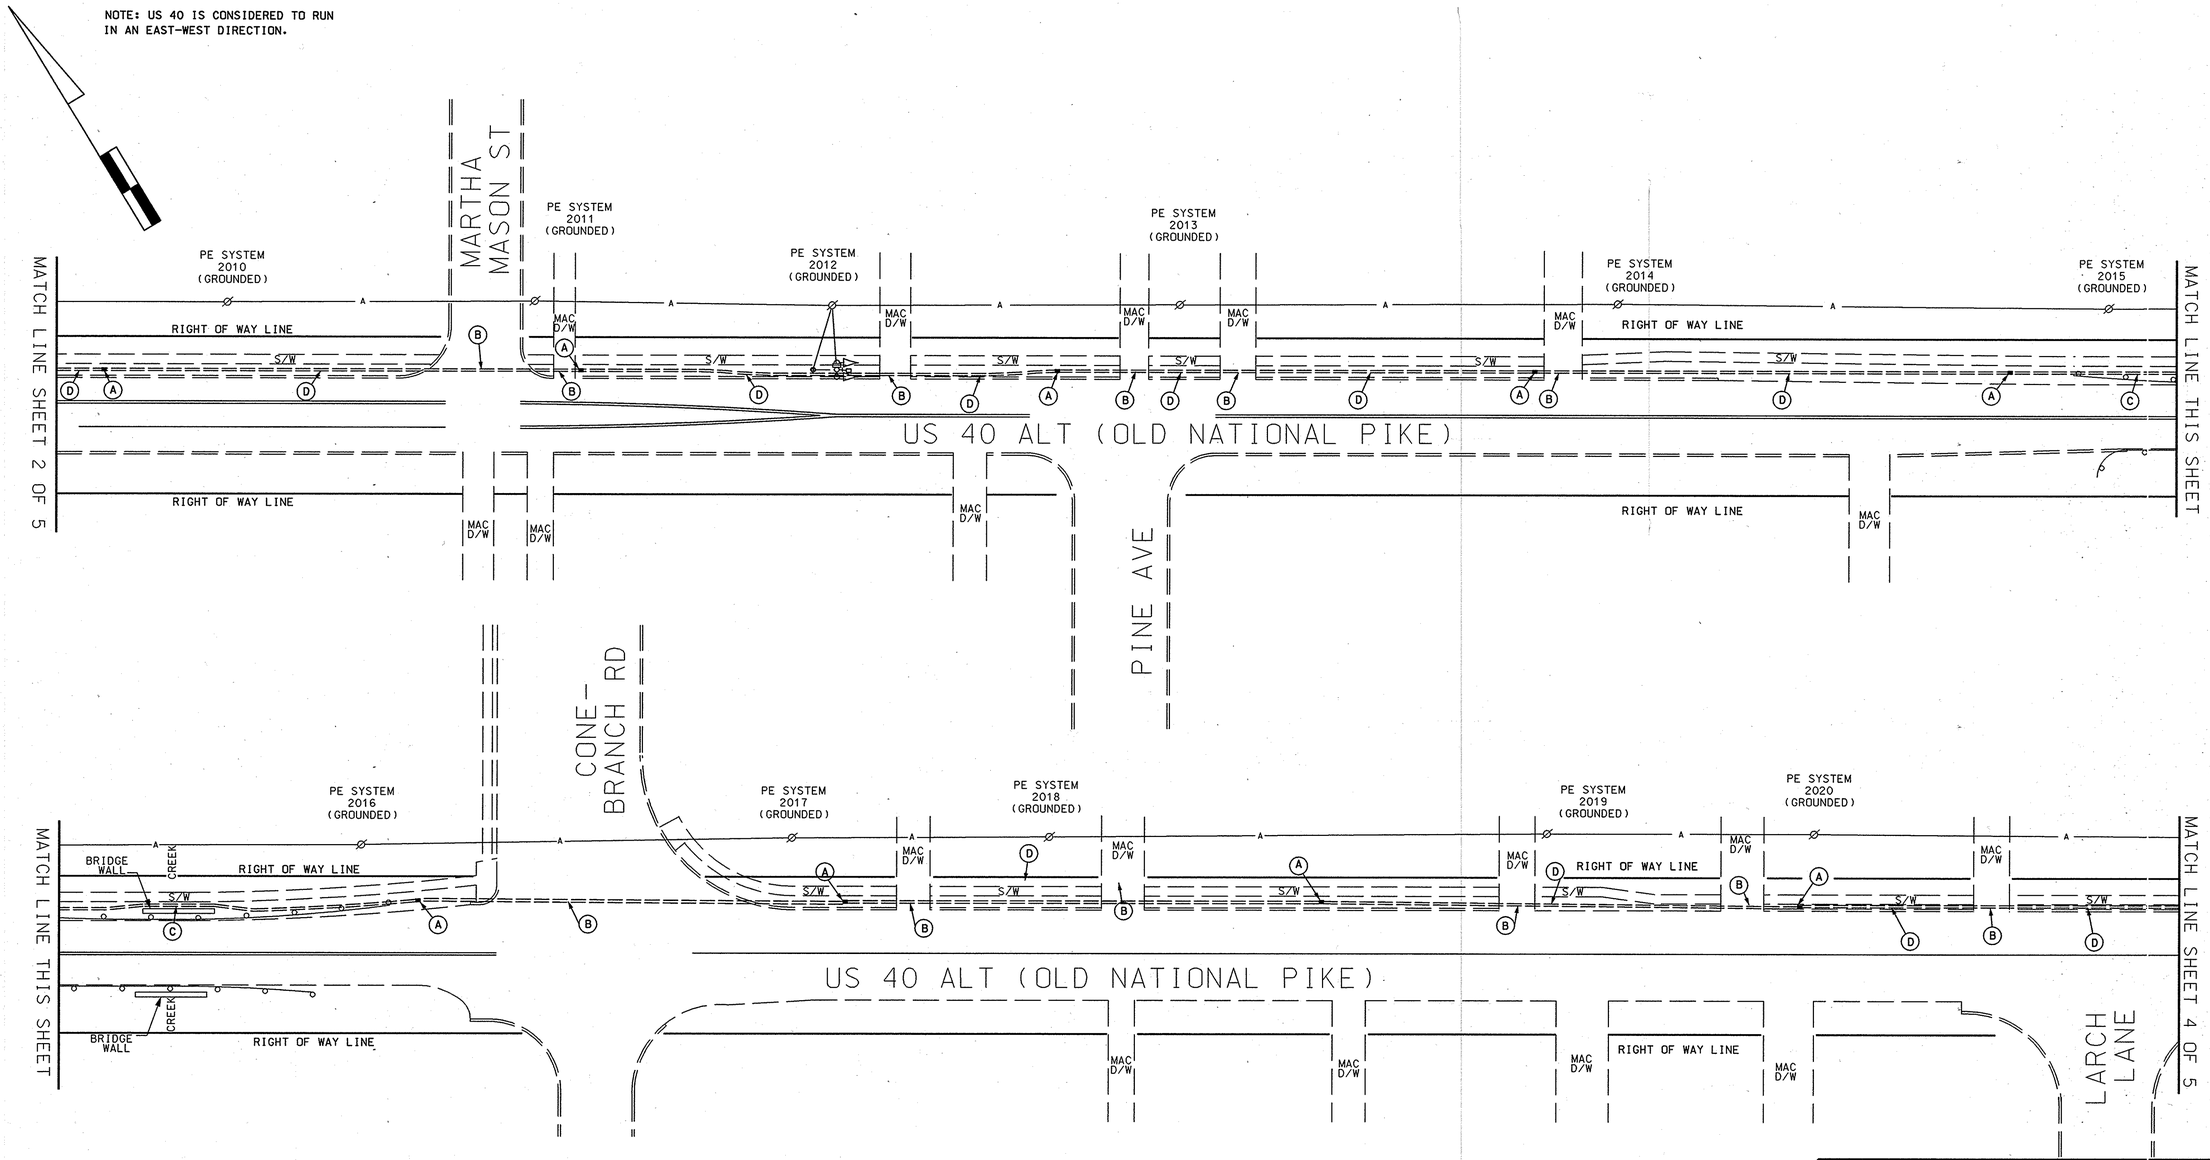

DRILL HOLES

DRILL HOLES

CONSTRUCTION DETAILS

A. Install handhole.

B. Install 3" polyvinyl chloride electrical conduit (Schedule 80) (bored).

C. Install 3" polyvinyl chloride electrical conduit (Schedule 80) (bored). (Note: Contractor shall bore conduit under creeks or streams

D. Install 3" polyvinyl chloride electrical conduit (Schedule 80) (trenched).

GEOMETRIC LEGEND	
PROPOSED	
EXISTING	

LEGEND OF UNDERGROUND AND OVERHEAD UTILITIES	
AERIAL CABLE	A
ELECTRIC	E
TELEPHONE	T
GAS	G
SEWER	S
WATER	W
CABLE TV	TV

TOD NO: AT914-01
SHA No: FR589A51/B51
US 40: MD 17 to Hollow Rd

STREET TRAFFIC STUDIES, LTD.
400 Crain Hwy. N.W.
Glen Burnie, MD 21061
Ph (410) 590-5500
Fax (410) 590-6637

4948IC.dgn T-59

STATE OF MARYLAND
DEPARTMENT OF TRANSPORTATION
STATE HIGHWAY ADMINISTRATION

SHA

US 40 ALT:
FROM MD 17 TO HOLLOW RD.
MIDDLETOWN, MARYLAND

INTERCONNECT PLAN

SCALE 1"=30' DATE 3/13/07 CONTRACT NO. AT914/5185

DESIGNED BY J.W.ALLEN
DRAWN BY D.A.NIES
CHECKED BY
F.A.P. NO.

COUNTY FREDERICK
LOGMILE 10040A05.13-10040A6.68
TIMS NO. H181
TOD NO.

TS NO. 1535 Sc 3 | DRAWING NO. IC 3 OF 5 | SHEET NO. OF

PLOTTED: WEDNESDAY, MARCH 14, 2007 AT 9:48:47 AM
FILE: 4948IC-V8.DGN