F.H.W.A. REGION NO.	STATE	FED. AID PROJ. NO.	SHEET NO.	TOTAL SHEETS
3	MD.	F-228-1(1) TCD-228-1(1)	6	16

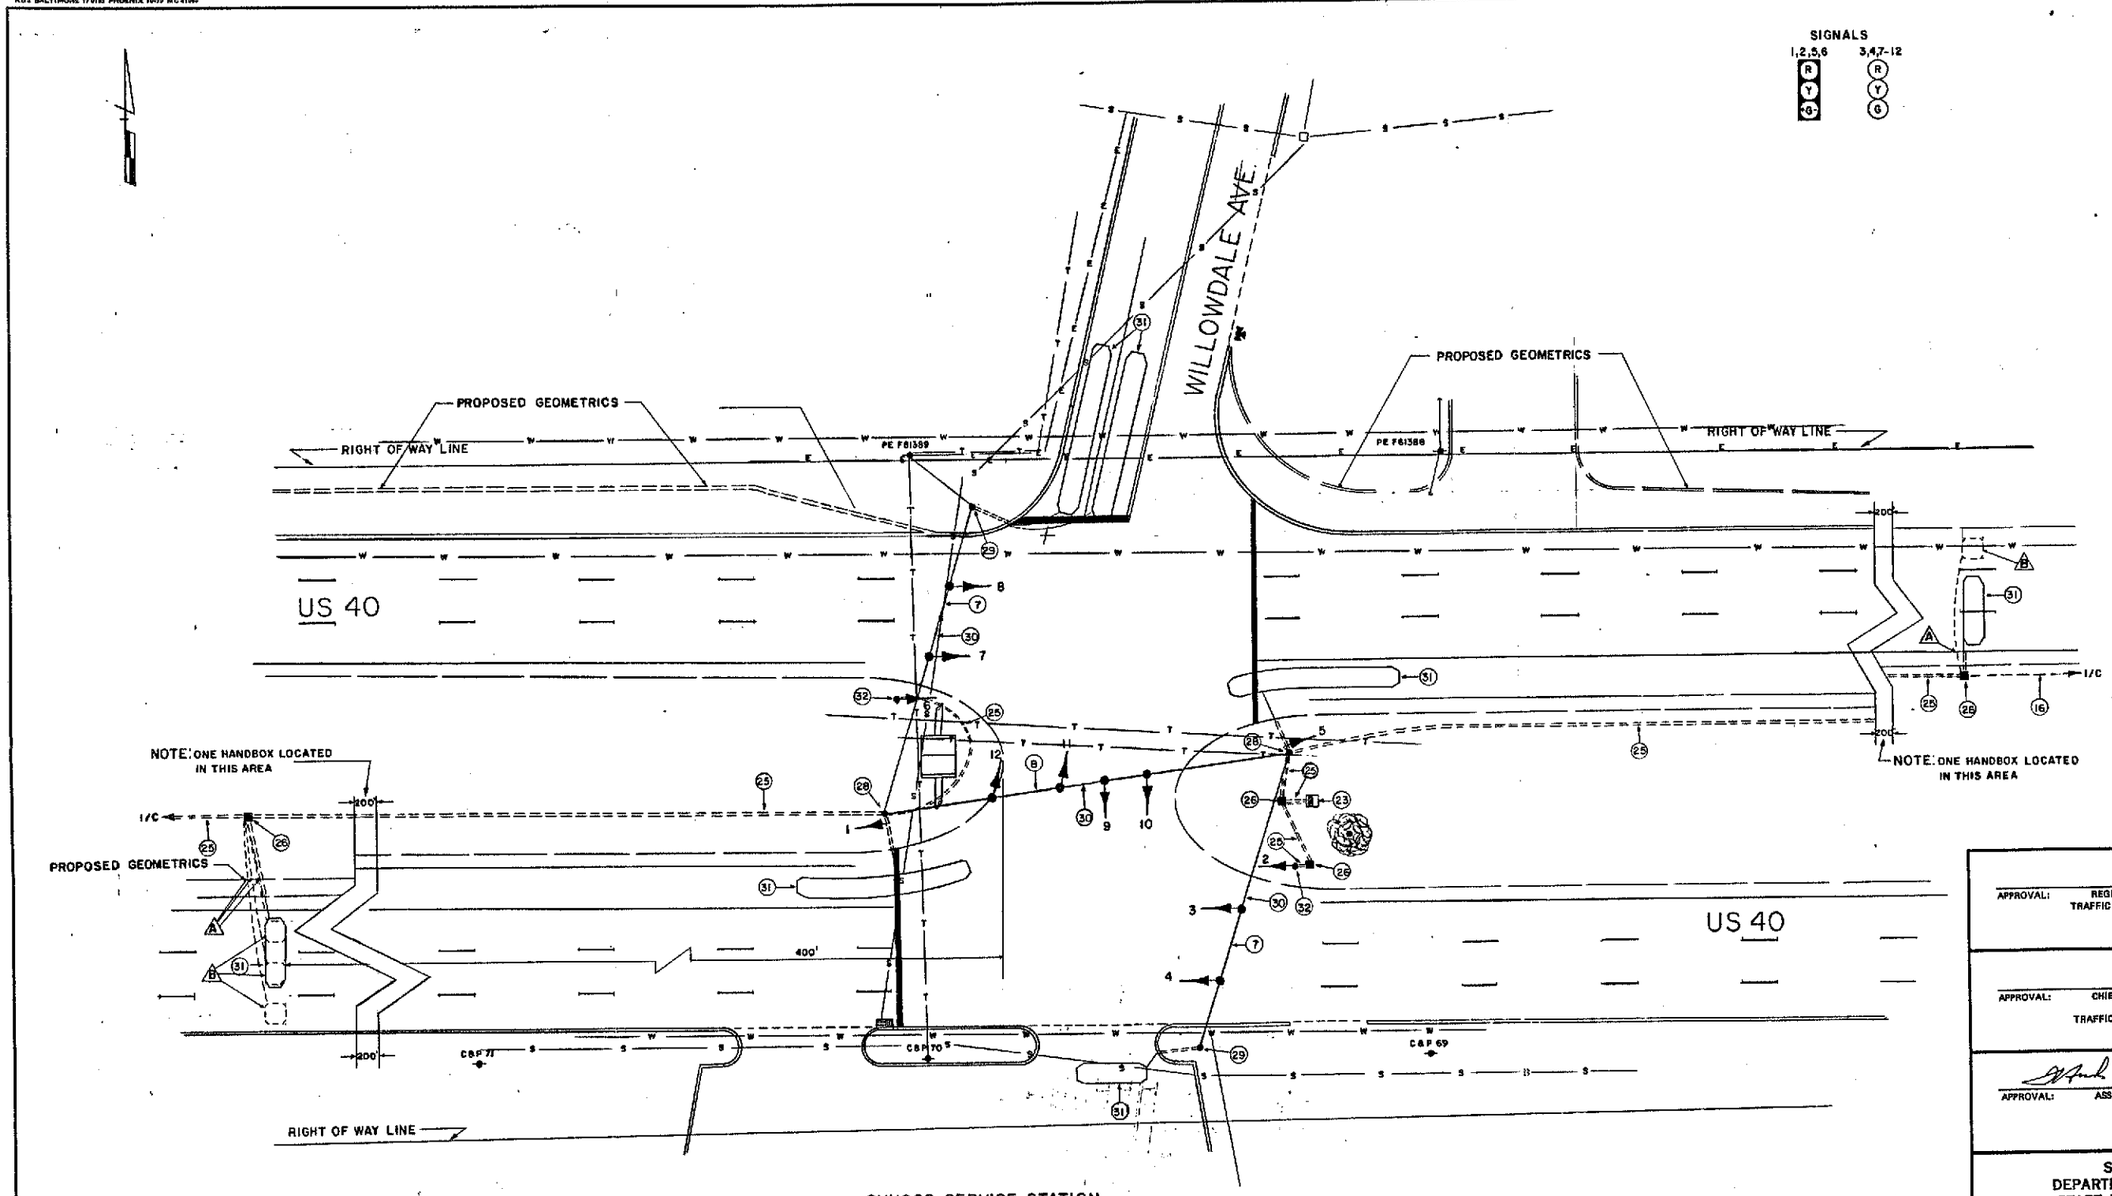

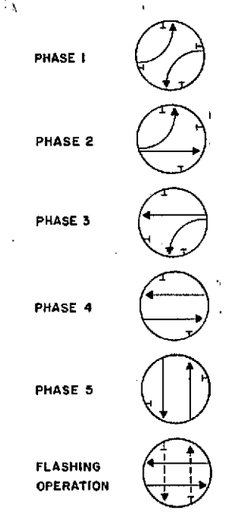

APPROVAL: REGIONAL TRAFFIC ENGINEER

APPROVAL: CHIEF-BUREAU OF TRAFFIC ENGINEERING

APPROVAL: ASS'T. CHIEF ENGINEER TRAFFIC

4-12-86 RE-CUT AND ADDED MAIN-LINE DETECTORS 855-25005

REVISIONS

STATE OF MARYLAND
DEPARTMENT OF TRANSPORTATION
STATE HIGHWAY ADMINISTRATION

TRAFFIC DIVISION – BUREAU OF TRAFFIC ENGINEERING

US 40 & WILLOWDALE AVE.

SCALE 1" = 20' DATE 2-78 CONTRACT NO. F-889-501-785

DRAWN BY: J GORDON COUNTY: FREDERICK

DESIGNED BY: SIGNAL NO.:

CHECKED BY:

DRAWING NO. TS-907A

LEGEND OF UNDERGROUND UTILITIES

- GAS MAIN
- WATER MAIN
- SEWER MAIN
- ELECTRIC CABLES
- TELEPHONE CABLES
- AERIAL CABLES

1000 4012,32