F. H. WA. REGION NO	STATE	FED. AID PROJ. NO	SHEET NO	TOTAL SHEETS
3	MD.			

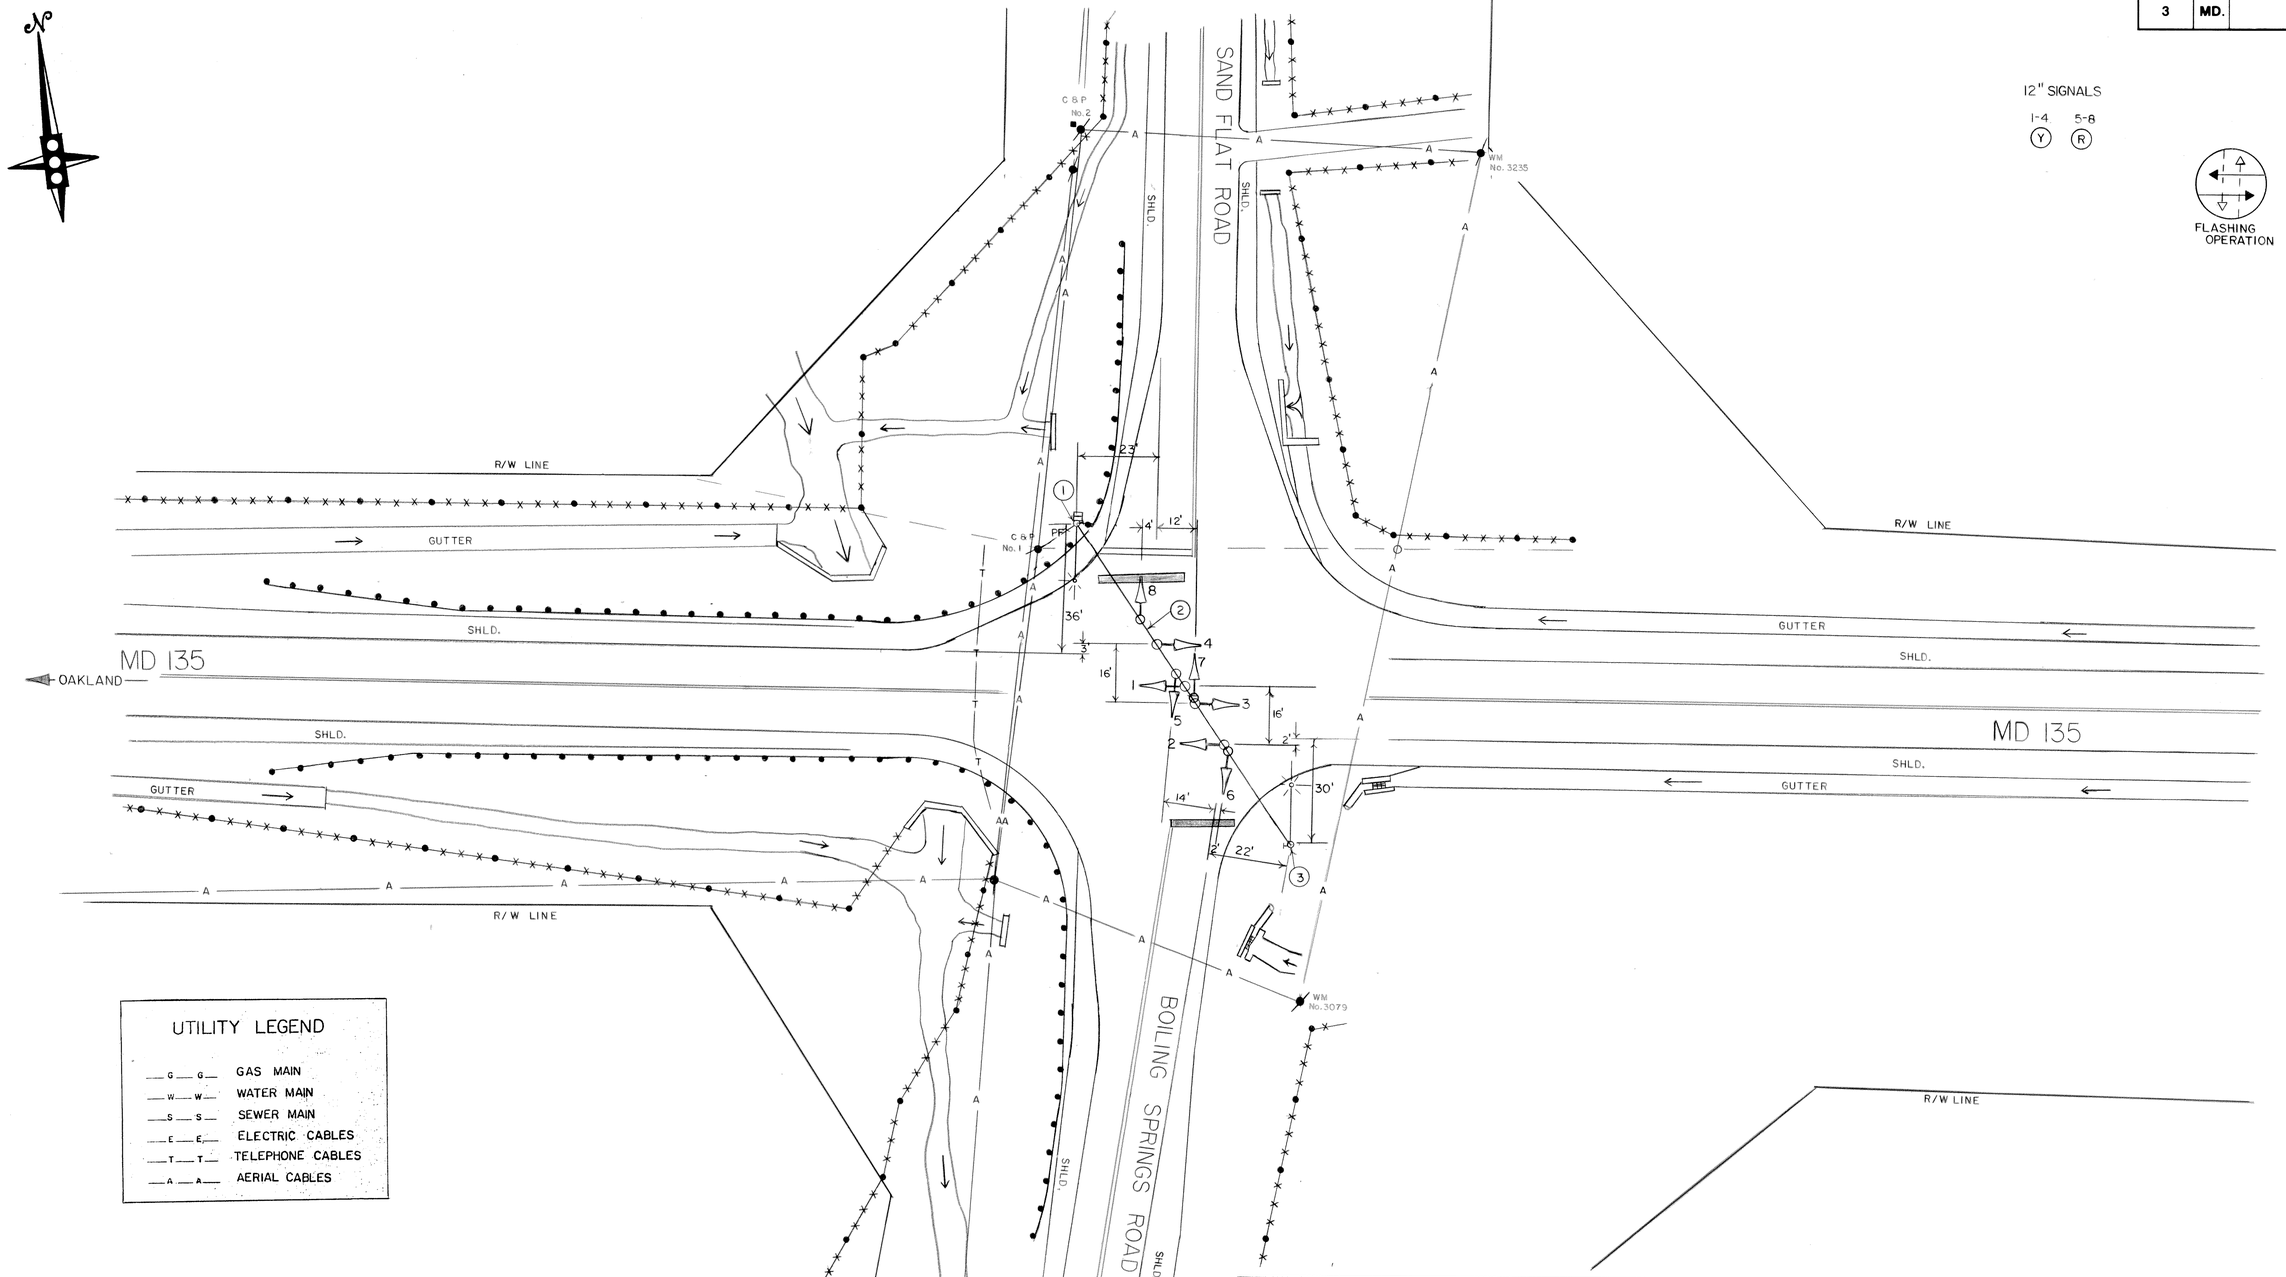

REVISIONS	APPROVALS
	CHIEF, SIGNAL DESIGN SECTION 7/24/86
	ASST. DISTRICT ENGINEER, TRAFFIC 8/6/86
	CHIEF, BUREAU OF TRAFFIC ENGINEERING 7-30-86
	DEPUTY CHIEF ENGINEER, OFFICE OF TRAFFIC 8/11/86

MARYLAND DEPARTMENT OF TRANSPORTATION
STATE HIGHWAY ADMINISTRATION - OFFICE OF TRAFFIC
BUREAU OF TRAFFIC ENGINEERING

MD 135 at SAND FLAT RD.

COUNTY: GARRETT

DRAWN BY John J. Dirndorfer
DES. BY: John J. Dirndorfer
CHK. BY: Peter Berg

F.A.P. NO.
S.H.A. NO.

SCALE: 1" = 20'
DATE: 4-16-86
TS/FILE NO. 2172

SHEET NO. ___ OF ___