K&E BALTIMORE 17 0153 PHOENIX 10-75 MC 4156+

F.H.W.A. REGION NO.	STATE	FED. AID PROJ. NO.	SHEET NO.	TOTAL SHEETS
3	MD.		2	5

NOTE: (1) THE METER FOR SIGNAL SERVICE AND THE DOUBLE DISCONNECT SWITCH FOR SIGNALS AND STREET LIGHTING WILL BE ATTACHED TO CABINET

SIGNALS

1-4 (Y) 5-7 (R)

FLASHING OPERATION

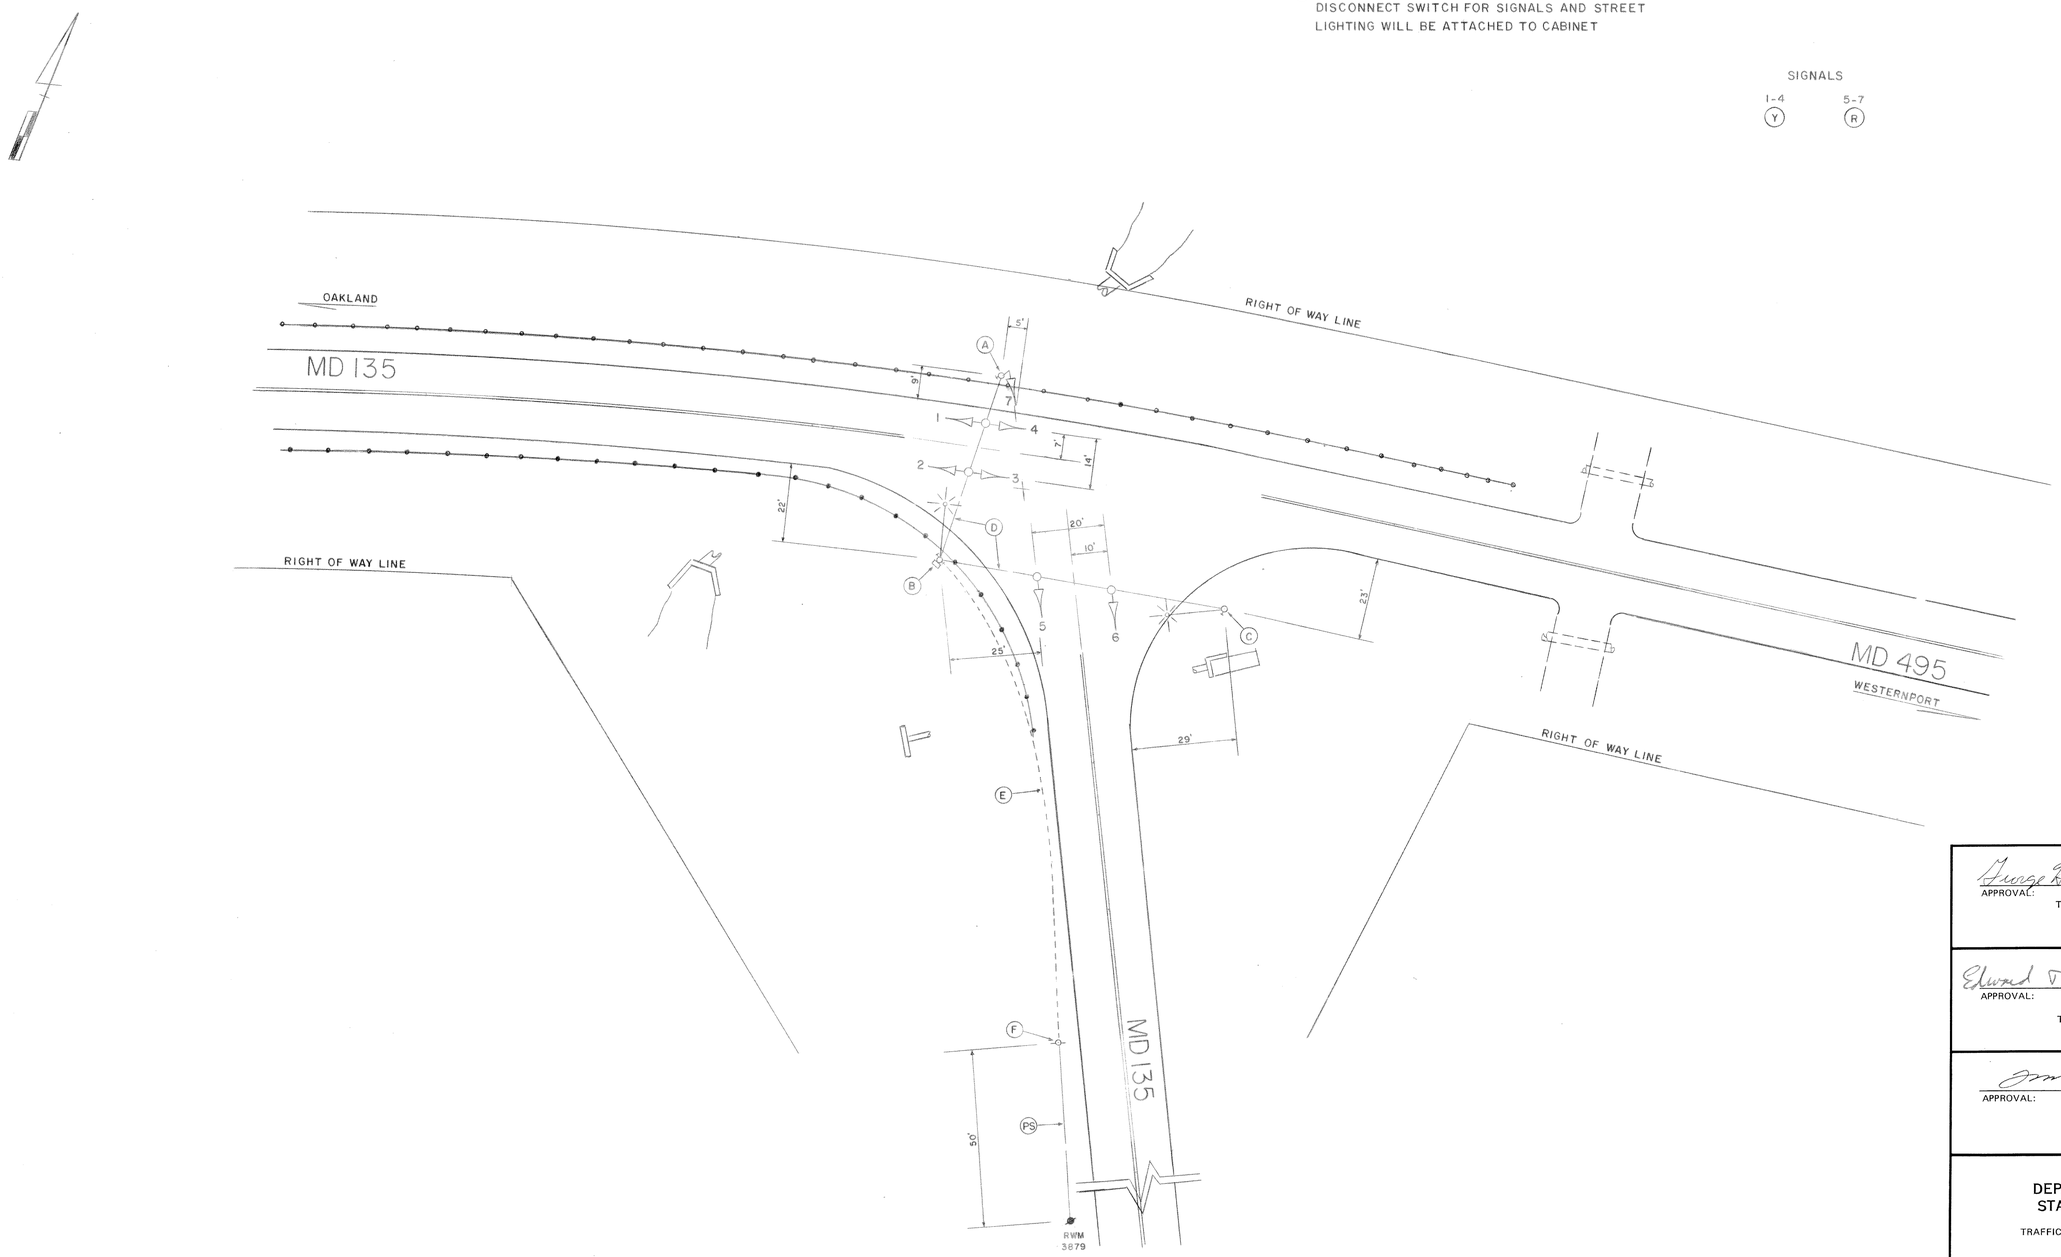

George H. Small 2/26/79
APPROVAL: REGIONAL TRAFFIC ENGINEER

Edward T Paulson 4/30/79
APPROVAL: CHIEF-BUREAU OF TRAFFIC ENGINEERING

5-9-79
APPROVAL: ASS'T. CHIEF ENGINEER TRAFFIC

REVISIONS

STATE OF MARYLAND
DEPARTMENT OF TRANSPORTATION
STATE HIGHWAY ADMINISTRATION

TRAFFIC DIVISION — BUREAU OF TRAFFIC ENGINEERING

MD 495 & MD 135

SCALE 1"=20'-0" DATE 1-10-79 CONTRACT NO. AW-537-504-685

DRAWN BY: J SPENCE COUNTY: GARRETT

DESIGNED BY: Jon Spence J.H. SIGNAL NO.: 11112

CHECKED BY: 4/27/79

DRAWING NO. TS-1665