DIMENSION DIAGRAM

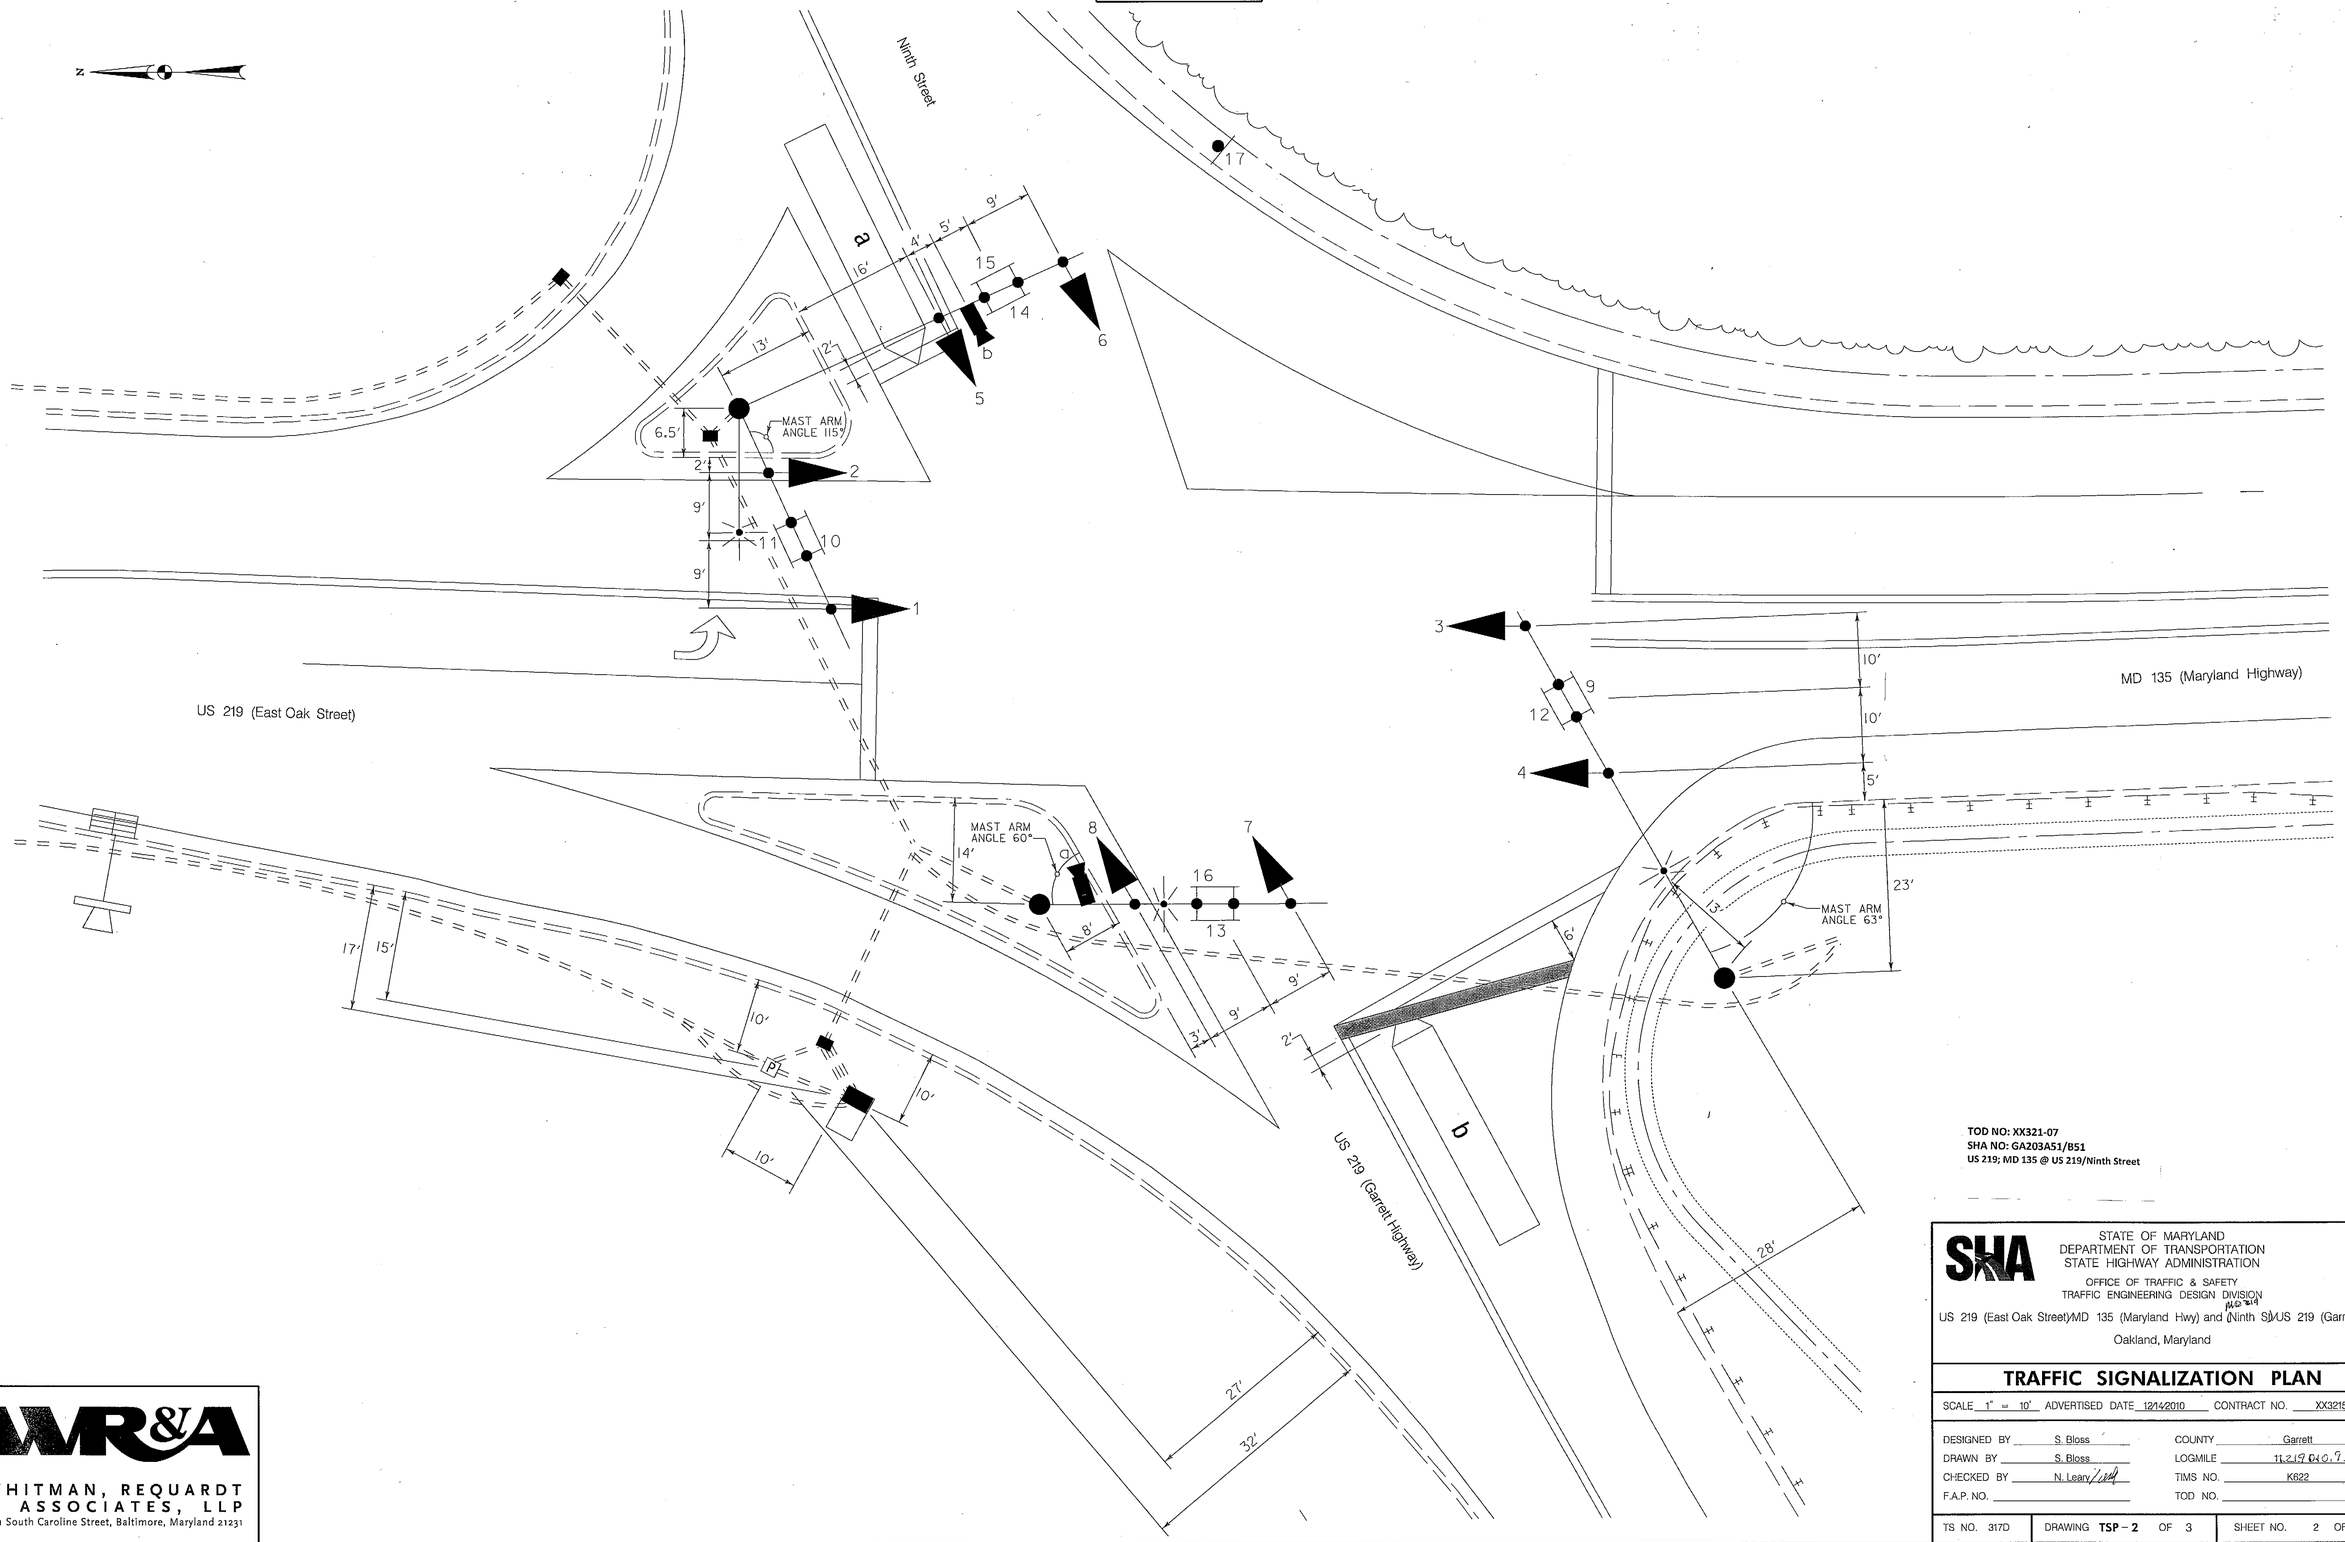

TOD NO: XX321-07
SHA NO: GA203A51/B51
US 219; MD 135 @ US 219/Ninth Street

STATE OF MARYLAND
DEPARTMENT OF TRANSPORTATION
STATE HIGHWAY ADMINISTRATION

OFFICE OF TRAFFIC & SAFETY
TRAFFIC ENGINEERING DESIGN DIVISION

US 219 (East Oak Street)/MD 135 (Maryland Hwy) and (Ninth St)/US 219 (Garrett Hwy)

Oakland, Maryland

TRAFFIC SIGNALIZATION PLAN

SCALE 1" = 10' ADVERTISED DATE 12/14/2010 CONTRACT NO. XX3215185

DESIGNED BY S. Bloss
DRAWN BY S. Bloss
CHECKED BY N. Leary
F.A.P. NO.

COUNTY Garrett
LOGMILE 11.219 to 0.73
TIMS NO. K622
TOD NO.

TS NO. 317D | DRAWING TSP – 2 OF 3 | SHEET NO. 2 OF 3

WHITMAN, REQUARDT & ASSOCIATES, LLP
801 South Caroline Street, Baltimore, Maryland 21231

BY: sbloss

PLOTTED: 12-14-2010
FILE: N:\31669-095\CADD\pSG-N002_K622.dgn