F.H.W.A. REGION NO.	STATE	FED. AID PROJ. NO.	SHEET NO.	TOTAL SHEETS
3	MD.			

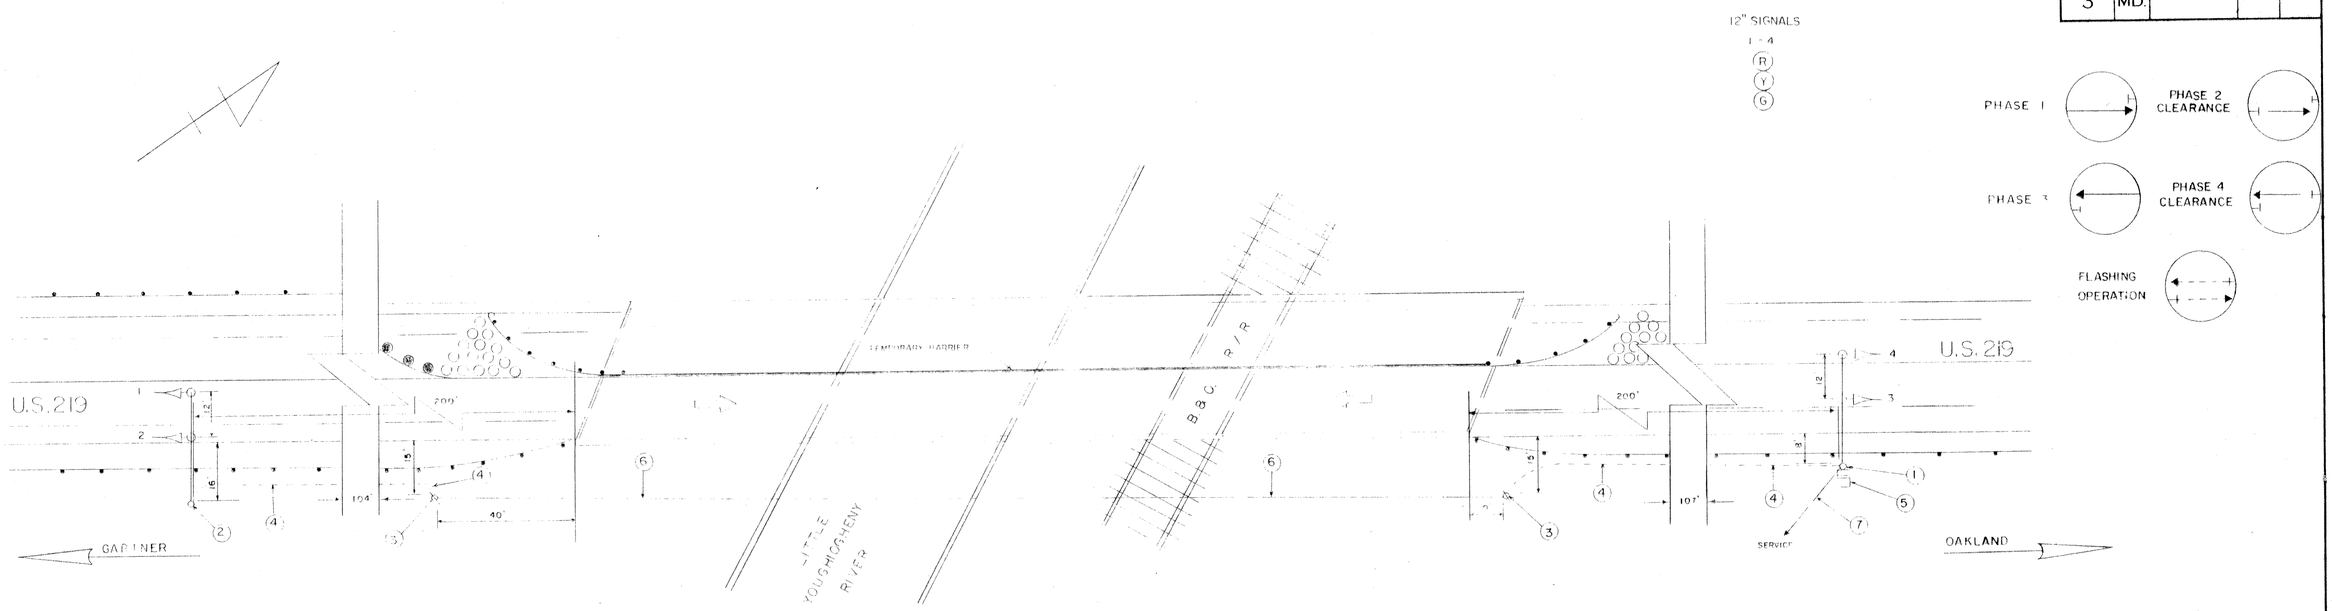

APPROVAL: REGIONAL TRAFFIC ENGINEER

APPROVAL: CHIEF BUREAU OF TRAFFIC ENGINEERING 12/7/77

APPROVAL: ASS'T. CHIEF ENGINEER TRAFFIC 12/9/77

REVISIONS

STATE OF MARYLAND
DEPARTMENT OF TRANSPORTATION
STATE HIGHWAY ADMINISTRATION

TRAFFIC DIVISION – BUREAU OF TRAFFIC ENGINEERING

BRIDGE NO. 11035

U.S. 219 OVER B&O RAILROAD AND LITTLE YOUGHIOGENY RIVER

SCALE 1" = 20' DATE 11/15/77 CONTRACT NO.

DRAWN BY: S RENZI COUNTY: GARRETT

DESIGNED BY: [signature] SIGNAL NO.:

CHECKED BY:

DRAWING NO. TS- 1548

11021910.35