3 6-81 MC 2647*

F.H.W.A. REGION NO.	STATE	FED. AID PROJ. NO.	SHEET NO.	TOTAL SHEETS
3	MD.			

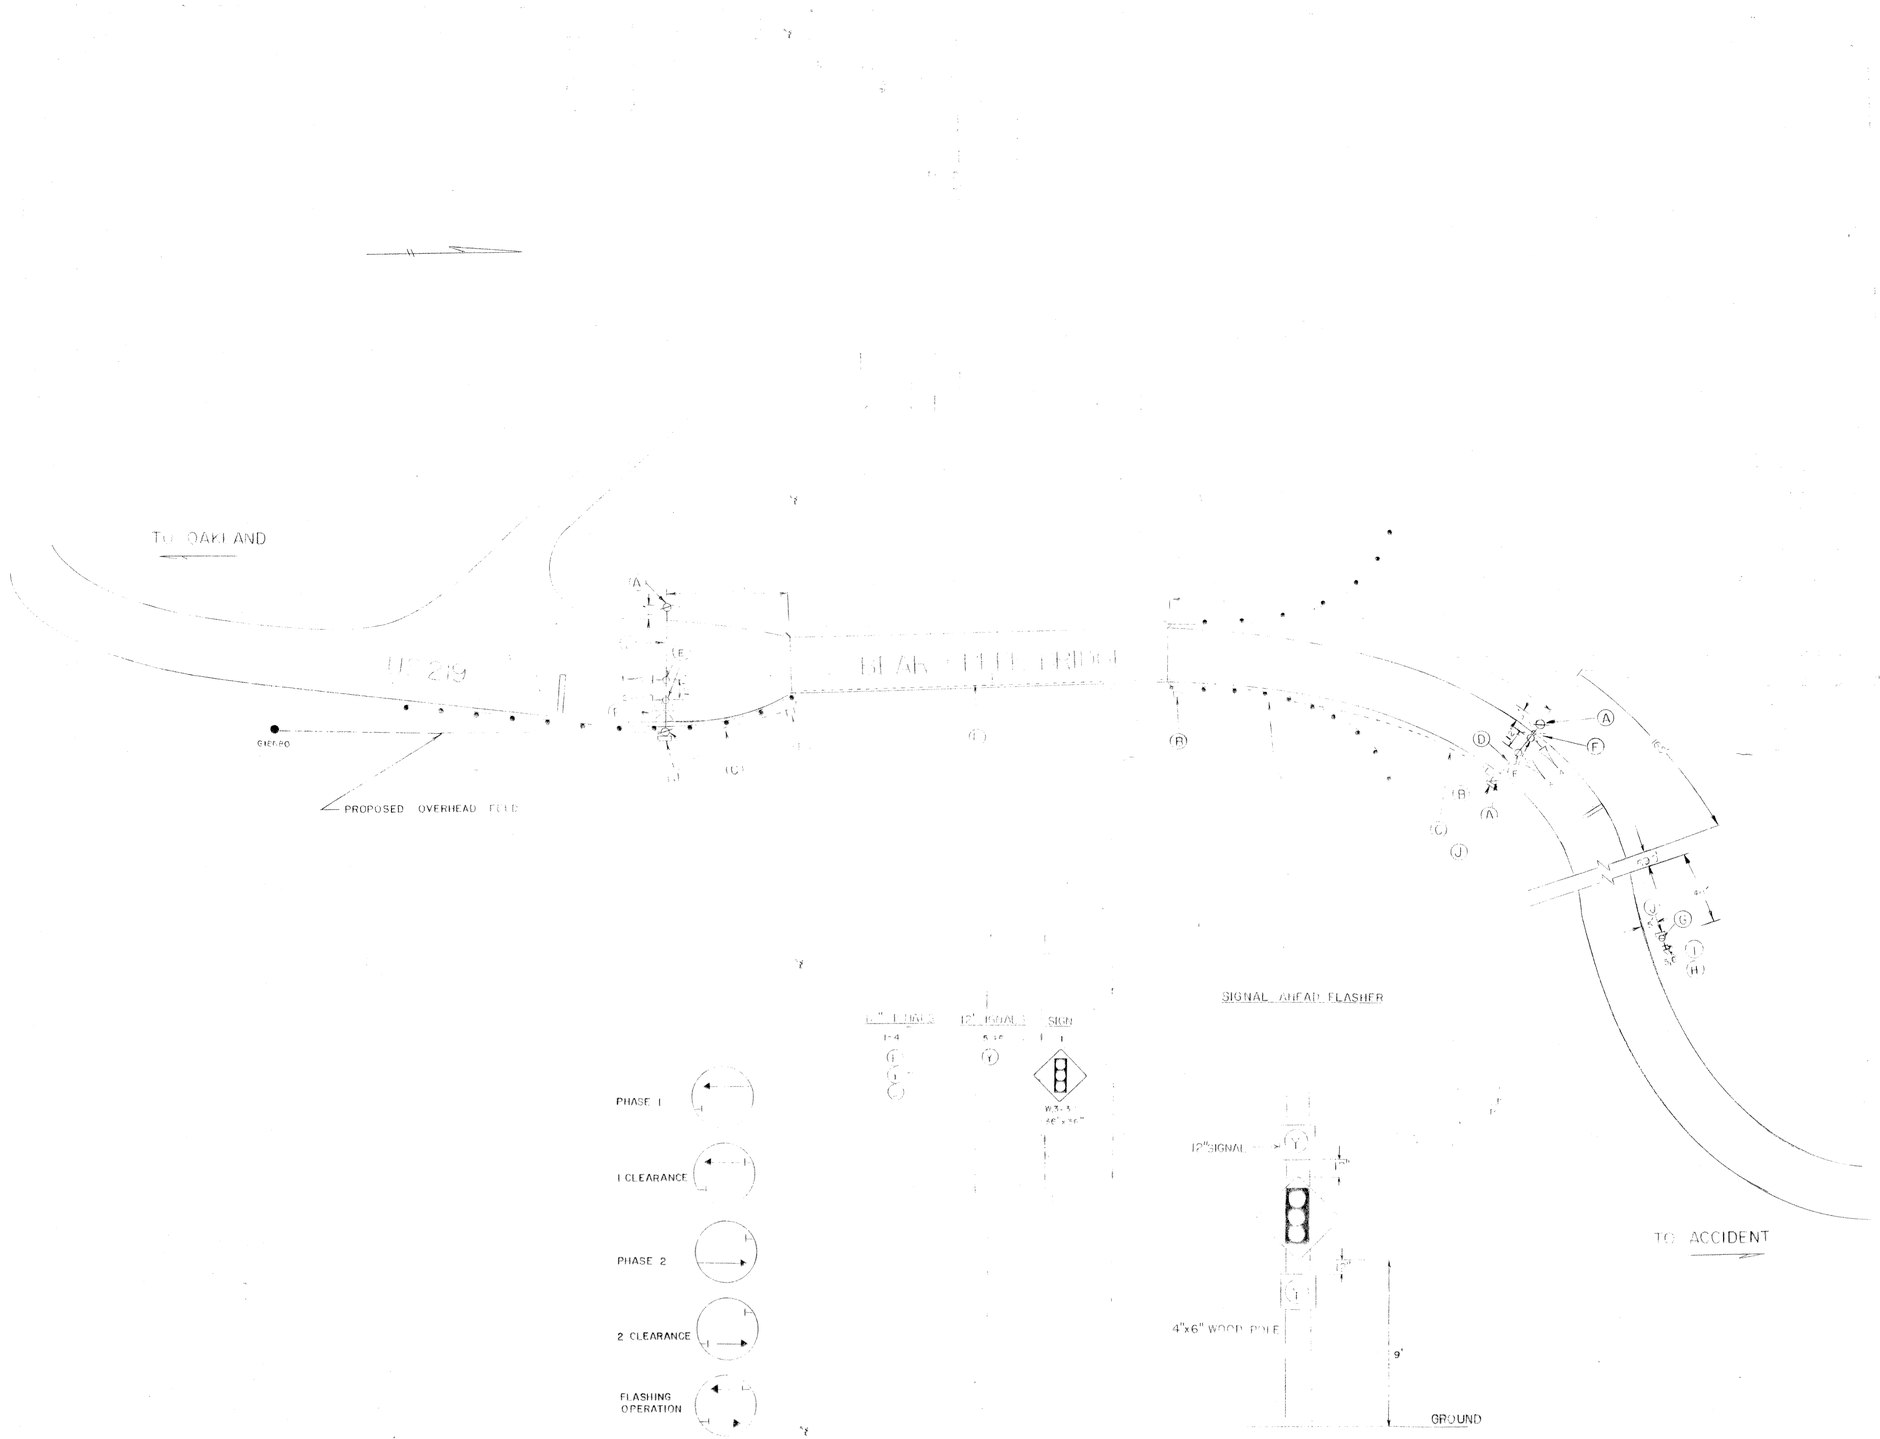

APPROVAL: CHIEF SIGNAL DESIGN SECTION — 3/18/82

APPROVAL: DISTRICT TRAFFIC ENGINEER

APPROVAL: CHIEF BUREAU OF TRAFFIC ENGINEERING — 3/4/82

APPROVAL: ASS'T. CHIEF ENGINEER TRAFFIC — 3-22-82

REVISIONS

STATE OF MARYLAND
DEPARTMENT OF TRANSPORTATION
STATE HIGHWAY ADMINISTRATION

TRAFFIC DIVISION — BUREAU OF TRAFFIC ENGINEERING

TEMPORARY TRAFFIC SIGNAL ON US 219 at BEAR CREEK

SCALE	DATE	CONTRACT NO.
1"=40'	12-10-81	G-462-701-014

DRAWN BY: R E WATSON — COUNTY: GARRETT

DESIGNED BY: K SCHMID — SIGNAL NO.:

CHECKED BY:

DRAWING NO. TS-1845

11021932.91