F.H.W.A. REGION NO.	STATE	FED. AID PROJ. NO.	SHEET NO.	TOTAL SHEETS
3	MD.		2	6

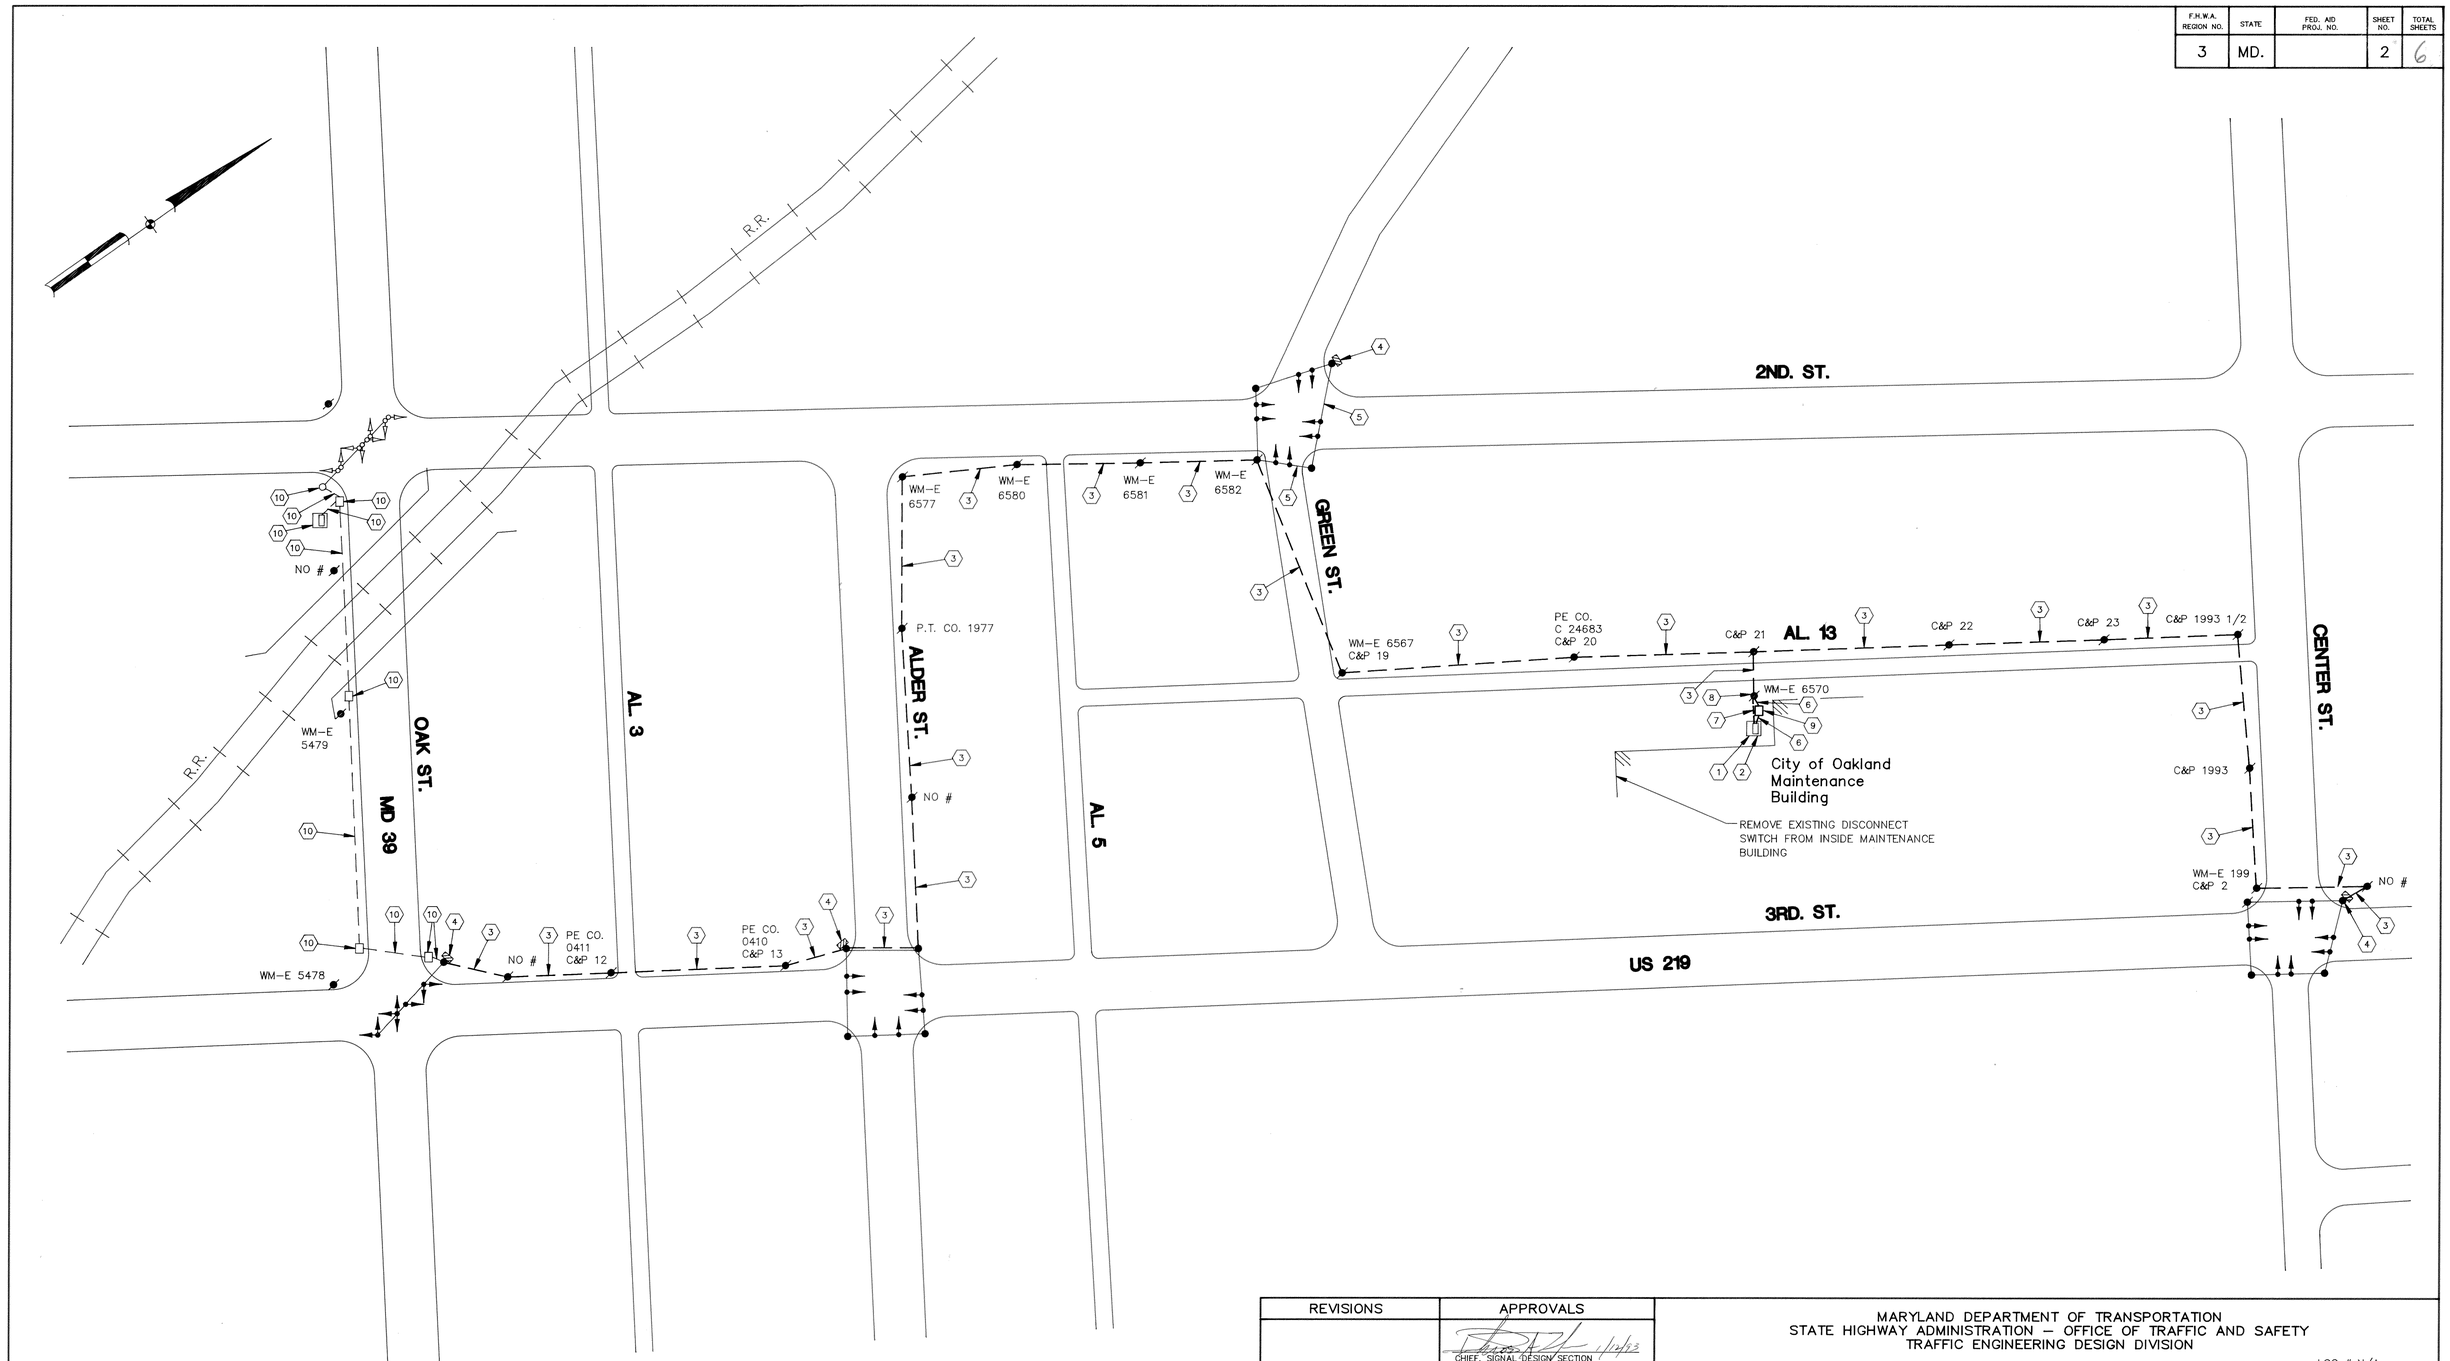

LEGEND

- EXISTING SIGNAL HEAD
- PROPOSED SIGNAL HEAD
- EXISTING WOOD POLE
- PROPOSED WOOD POLE

A/E GROUP, INC.
CONSULTING ENGINEERS PLANNERS
11409 CRONHILL DRIVE
OWINGS MILLS, MD. 21117
301-363-1908

REVISIONS	APPROVALS
	CHIEF, SIGNAL DESIGN SECTION 1/12/93
	ASST. DISTRICT ENGINEER, TRAFFIC
	CHIEF, DIVISION TRAFFIC ENGINEERING 1/14/93
	DEPUTY CHIEF ENGINEER, OFFICE OF TRAFFIC

MARYLAND DEPARTMENT OF TRANSPORTATION
STATE HIGHWAY ADMINISTRATION – OFFICE OF TRAFFIC AND SAFETY
TRAFFIC ENGINEERING DESIGN DIVISION

LOG # N/A

DRAWN BY: J. WEAVER (CADD)
DES. BY: T. ZAYDEL
CHK. BY: B. MILESKY 1/11/93

US 219: MD 39 TO CENTER STREET

COUNTY: GARRETT

DATE: 6/8/92
SCALE: 1"=50'
F.A.P. NO.
S.H.A. NO. G-564-501-685
TS/FILE NO. 3282
SHEET NO. 2 OF 8

F#

110219 11.51 to 11.76