F.H.W.A. REGION NO.	STATE	FED. AID PROJ. NO.	SHEET NO.	TOTAL SHEETS
3	MD	SEE TITLE SHEET		

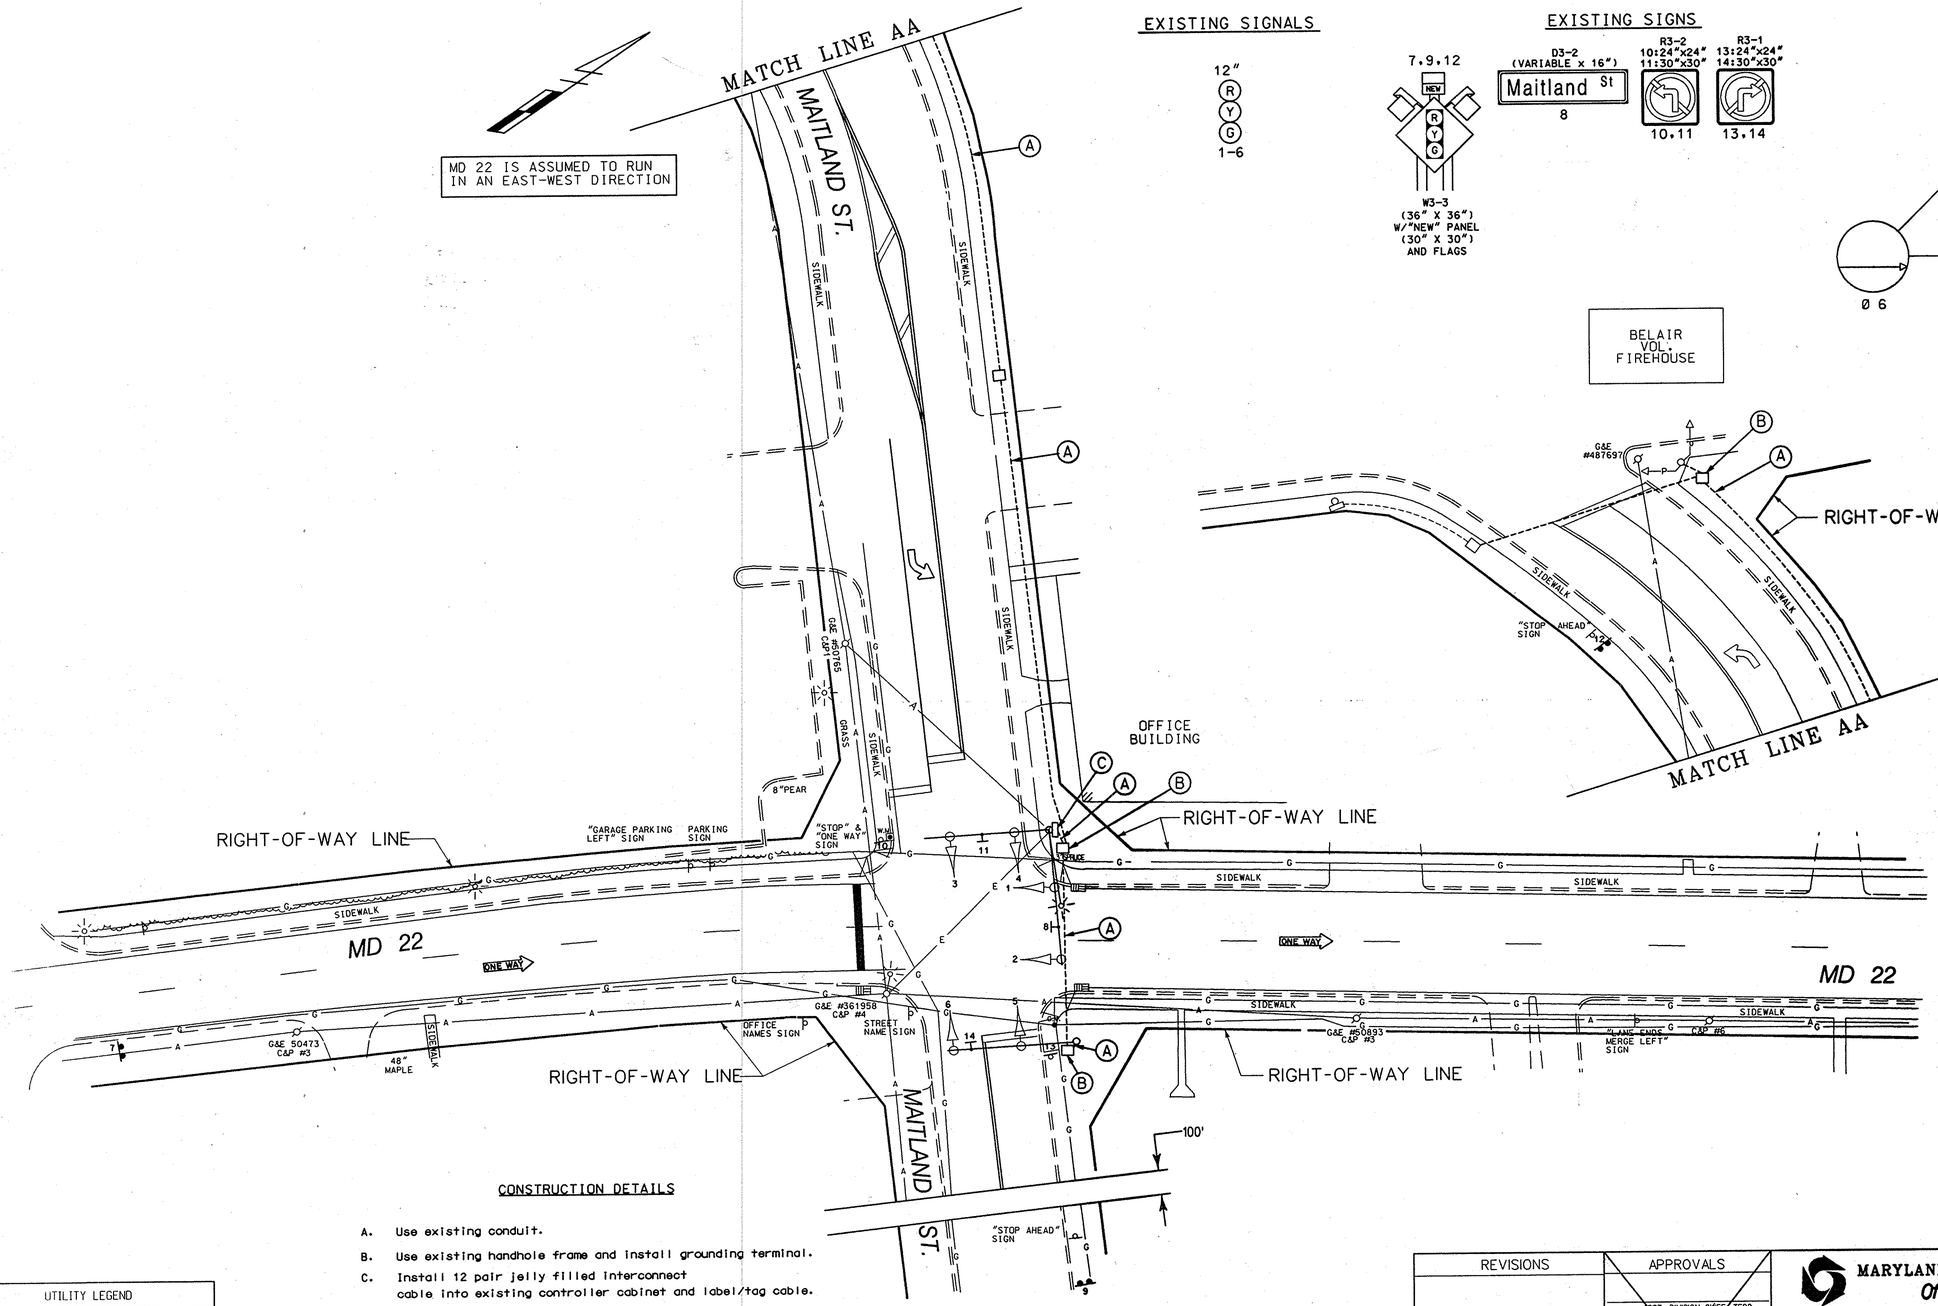

EXISTING SIGNALS

12" R Y G 1-6

EXISTING SIGNS

7.9.12 — NEW — R Y G — W3-3 (36" X 36") W/"NEW" PANEL (30" X 30") AND FLAGS

D3-2 (VARIABLE x 16") — Maitland St — 8

R3-2 10:24"x24" 11:30"x30" — 10.11

R3-1 13:24"x24" 14:30"x30" — 13.14

NEMA PHASING

Ø 4 Ø 6 Ø 8

FLASHING OPERATION

EMERGENCY PRE-EMPTION

PHASING NOTES:

1. PHASES ASSOCIATED BY A SOLID LINE WILL NOT OPERATE CONCURRENTLY.
2. PHASES ASSOCIATED BY A DASHED LINE SHALL OPERATE CONCURRENTLY.

CONSTRUCTION DETAILS

A. Use existing conduit.

B. Use existing handhole frame and install grounding terminal.

C. Install 12 pair jelly filled interconnect cable into existing controller cabinet and label/tag cable.

UTILITY LEGEND

T	TELEPHONE CABLES
G	GAS MAIN
W	WATER MAIN
S	SEWER MAIN
E	ELECTRIC CABLES
A	AERIAL CABLES
BC	BURIED CABLE
SD	STORM DRAIN

GEOMETRIC LEGEND

EXISTING GEOMETRICS

PROPOSED GEOMETRICS

FILENAME=H:\PROJECTS\TRAFFIC\MD22\MD1\SUSIS\STE\SSRPMP24.DGN

CONSULTING ENGINEERS COLUMBIA, MARYLAND

REVISIONS	APPROVALS
A 12/97 REPLACE INTERCONNECT CABLE	ASST. DIVISION CHIEF, TEDD
	ASST. DISTRICT ENGINEER, TRAFFIC
	CHIEF, TRAFFIC ENGINEERING DESIGN DIVISION
	DIRECTOR, OFFICE OF TRAFFIC & SAFETY

ORIGINAL ON FILE

MARYLAND DOT - STATE HIGHWAY ADMINISTRATION

Office of Traffic & Safety

TRAFFIC ENGINEERING DESIGN DIVISION

MD 22 (FULFORD AVENUE) AT MAITLAND STREET

LOGMILE #: 12002200.12 DATE / /

DRAWN BY: S. BLOSS	F.A.P. NO.		PLAN SHEET NO.:	SHEET NO.
CHECK BY: N. LEARY	S.H.A. NO.	HA 1265184	TS3621 A	48 OF 66
SCALE: 1"=20'	COUNTY	HARFORD		