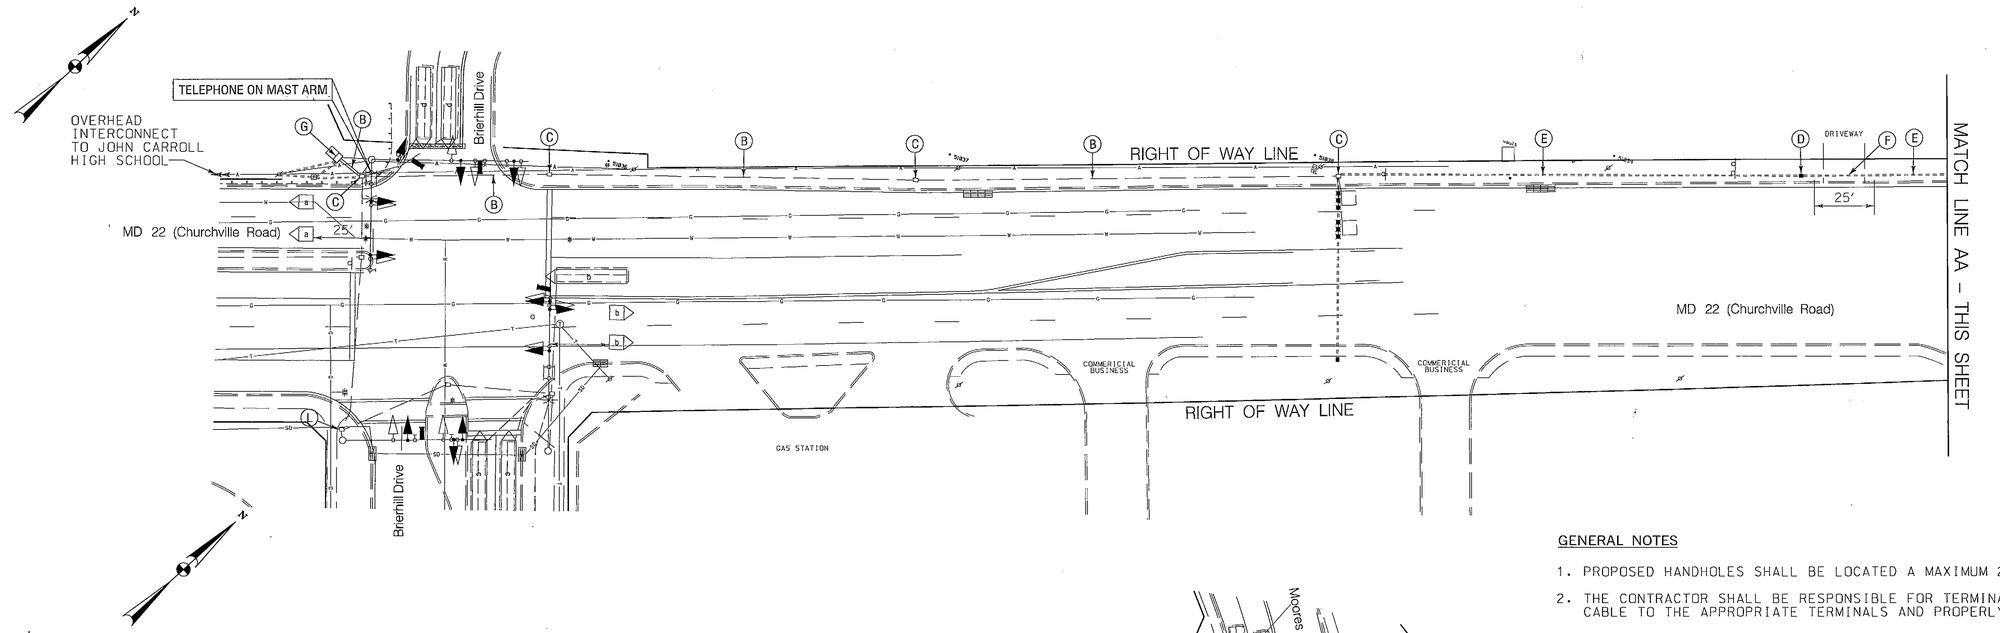

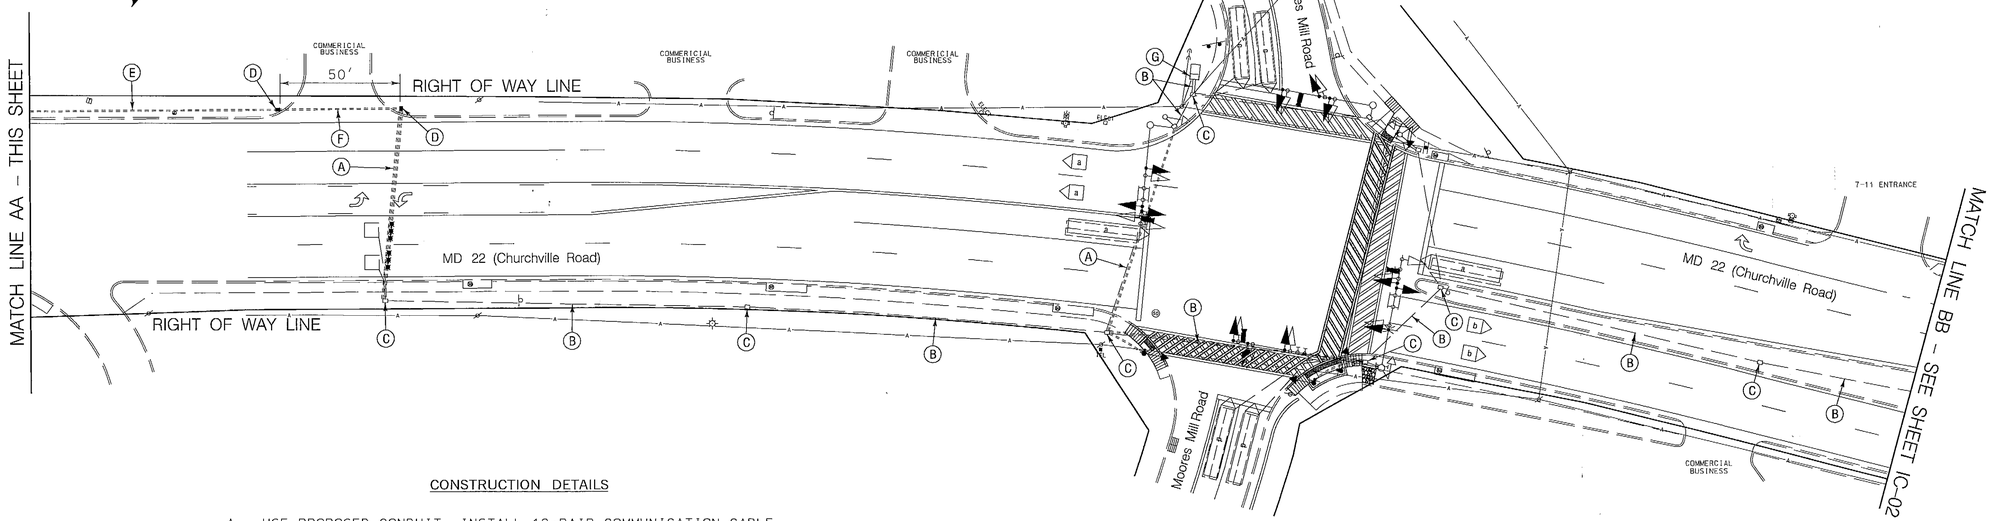

GENERAL NOTES

1. PROPOSED HANDHOLES SHALL BE LOCATED A MAXIMUM 200 FT. APART.
2. THE CONTRACTOR SHALL BE RESPONSIBLE FOR TERMINATING ALL SIGNAL CABLE TO THE APPROPRIATE TERMINALS AND PROPERLY LABEL EACH CABLE.

CONSTRUCTION DETAILS

A. USE PROPOSED CONDUIT. INSTALL 12-PAIR COMMUNICATION CABLE. (SEE SIGNAL PLANS)
B. USE EXISTING CONDUIT. INSTALL 12-PAIR COMMUNICATION CABLE.
C. USE EXISTING HANDHOLE. INSTALL 12-PAIR COMMUNICATION CABLE.
D. INSTALL HANDHOLE. INSTALL 12-PAIR COMMUNICATION CABLE.
E. INSTALL 3 IN. PVC SCHEDULE 80 ELECTRICAL CONDUIT - TRENCHED. INSTALL 12-PAIR COMMUNICATION CABLE.
F. INSTALL 3 IN. PVC SCHEDULE 80 ELECTRICAL CONDUIT - BORED. INSTALL 12-PAIR COMMUNICATION CABLE.
G. USE EXISTING BASE MOUNTED CABINET AND CONTROLLER. INSTALL 12-PAIR COMMUNICATION CABLE. (NOTE: SHA FORCES INSTALL QUICK CONNECT BLOCK AND HARNESS FOR TELEMETRY INTERFACE PANEL).

TOD NO:XX631-01
SHA NO:HA63A51/D51
MD 22@ JOHN CARROLL HS to MD 543

SHA

STATE OF MARYLAND
DEPARTMENT OF TRANSPORTATION
STATE HIGHWAY ADMINISTRATION

OFFICE OF TRAFFIC & SAFETY
TRAFFIC ENGINEERING DESIGN DIVISION

MD 22 (Churchville Road) From John Carroll High School
to MD 543 (Fountain Green Road)
Churchville, MD.

INTERCONNECT PLAN

SCALE 1" = 30' ADVERTISED DATE 3/16/2009 CONTRACT NO. XX6315185

DESIGNED BY S. Bloss COUNTY HARFORD
DRAWN BY S. Bloss LOGMILE
CHECKED BY N. Leary TIMS NO. G780
F.A.P. NO. SEE TITLE SHEET TOD NO.

TS NO. DRAWING IC-1 OF 3 SHEET NO. 9 OF 12

WR&A
Whitman, Requardt and Associates, LLP
Engineers, Architects and Planners
801 South Caroline Street
Baltimore, Maryland 21231
410-235-3450

PLOTTED: 03-16-2009
FILE: n:\31556-167\CADD\pSG-C009_md22.dgn

BY: sbloss