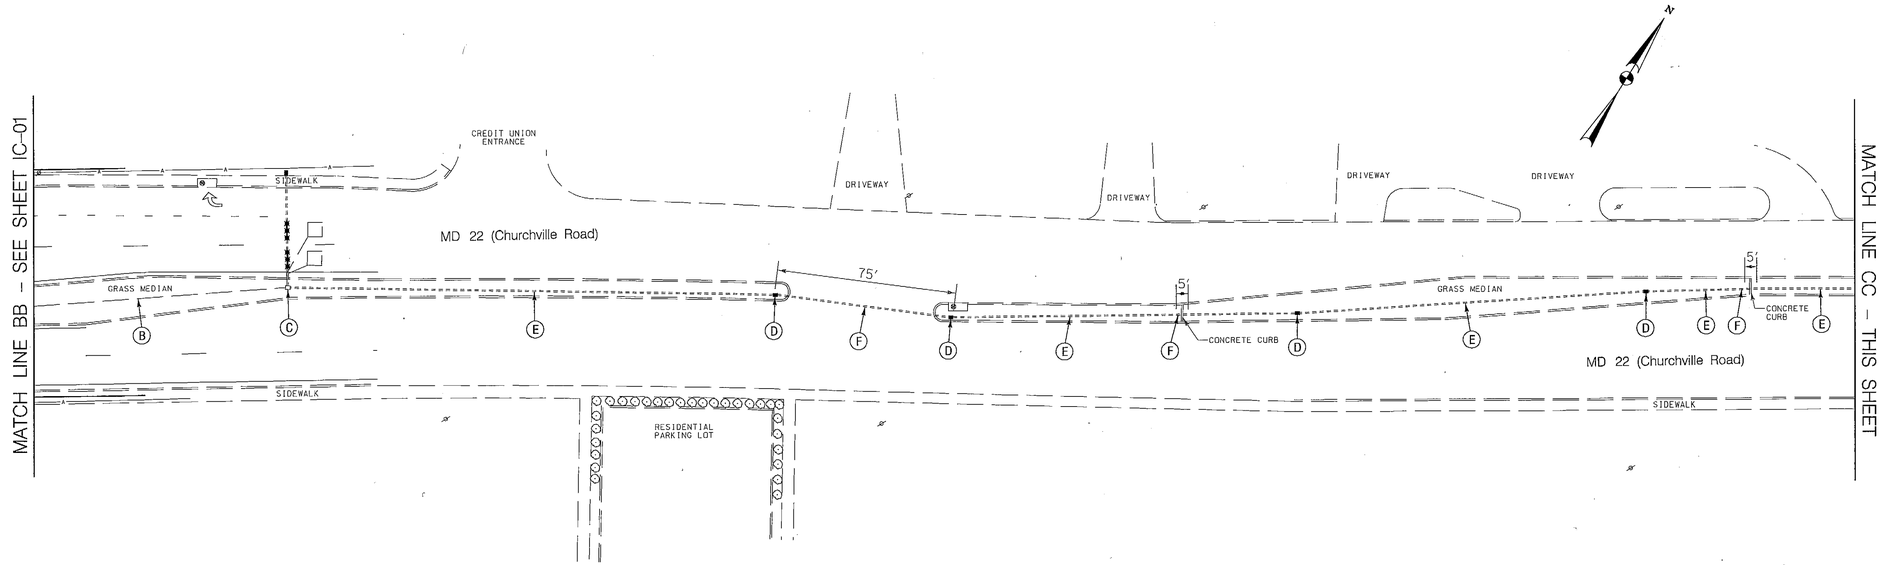

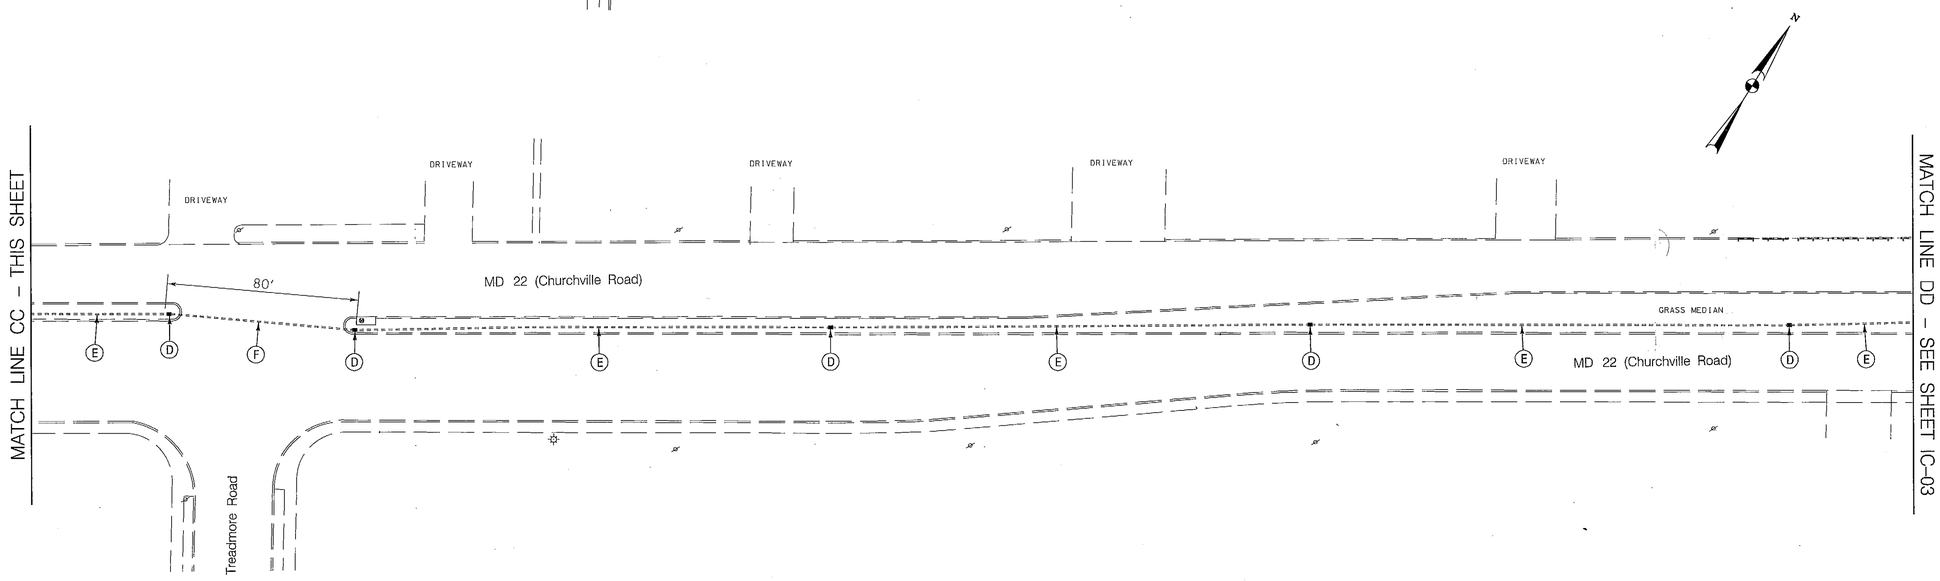

CONSTRUCTION DETAILS

B. USE EXISTING CONDUIT. INSTALL 12-PAIR COMMUNICATION CABLE.
C. USE EXISTING HANDHOLE. INSTALL 12-PAIR COMMUNICATION CABLE.
D. INSTALL HANDHOLE. INSTALL 12-PAIR COMMUNICATION CABLE.
E. INSTALL 3 IN. PVC SCHEDULE 80 ELECTRICAL CONDUIT - TRENCHED. INSTALL 12-PAIR COMMUNICATION CABLE.
F. INSTALL 3 IN. PVC SCHEDULE 80 ELECTRICAL CONDUIT - BORED. INSTALL 12-PAIR COMMUNICATION CABLE.

GENERAL NOTES

1. PROPOSED HANDHOLES SHALL BE LOCATED A MAXIMUM 200 FT. APART.
2. THE CONTRACTOR SHALL BE RESPONSIBLE FOR TERMINATING ALL SIGNAL CABLE TO THE APPROPRIATE TERMINALS AND PROPERLY LABEL EACH CABLE.

TOD NO:XX631-01
SHA NO:HA63A51/DS1
MD 22@ JOHN CARROLL HS to MD 543

WR&A
Whitman, Requardt and Associates, LLP
Engineers, Architects and Planners
801 South Caroline Street
Baltimore, Maryland 21231
410-235-3450

BY: sbloss

SHA
STATE OF MARYLAND
DEPARTMENT OF TRANSPORTATION
STATE HIGHWAY ADMINISTRATION
OFFICE OF TRAFFIC & SAFETY
TRAFFIC ENGINEERING DESIGN DIVISION

MD 22 (Churchville Road) From John Carroll High School
to MD 543 (Fountain Green Road)
Churchville, Md.

INTERCONNECT PLAN

SCALE 1" = 30' ADVERTISED DATE 3/62009 CONTRACT NO. XX6315185

DESIGNED BY S. Bloss
DRAWN BY S. Bloss
CHECKED BY N. Leary
F.A.P. NO. SEE TITLE SHEET
COUNTY HARFORD
LOGMILE
TIMS NO. G780
TOD NO.

TS NO. | DRAWING IC-2 OF 3 | SHEET NO. 10 OF 12

PLOTTED: 03-16-2009
FILE: n:\31555-157\CADD\pSG-C010_md22.dgn