MD 22 IS ASSUMED TO RUN
IN AN EAST-WEST DIRECTION

EXISTING SIGNS TO BE REMOVED

3 — R3-2 (30" X 30")

4 — R3-1 (30" X 30")

EXISTING SIGNAL HEADS TO BE REMOVED

1,2 — R Y G — 12"

SPECIAL NOTE:

THE TEMPORARY TRAFFIC SIGNAL SHALL NOT BE REMOVED UNTIL ULTIMATE TRAFFIC SIGNAL IS OPERATIONAL. THE CONTRACTOR SHALL COORDINATE WITH MR. DAVE FERRARA OF THE MARYLAND TRANSPORTATION AUTHORITY AT (443) 463-0076 REGARDING REMOVAL OF TERMPORARY SIGNAL.

CONSTRUCTION DETAILS

A. REMOVE EXISTING SPAN WIRE AND SIGNAL HEADS.
B. REMOVE EXISTING SIGNAL HEADS AND SIGNS ON MAST ARM AS SHOWN. REMOVE EXISTING ELECTRICAL CABLES ON OUTSIDE OF MAST ARM.
C. REMOVE CLASS II WOOD POLE AND BACK GUYS. SHA FORCES TO REMOVE POLE MOUNTED CABINET AND CONTROLLER.
D. REMOVE CLASS II WOOD POLE AND BACK GUYS. SHA FORCES TO REMOVE VIDEO DETECTION CAMERA.
E. REMOVE EXISTING SPAN WIRE AND SIGNAL CABLES.
F. REMOVE METERED SERVICE PEDESTAL.
G. REMOVE EXISTING ELECTRICAL CABLES ON OUTSIDE OF MAST ARM.
H. CAP AND ABANDON EXISTING CONDUIT.

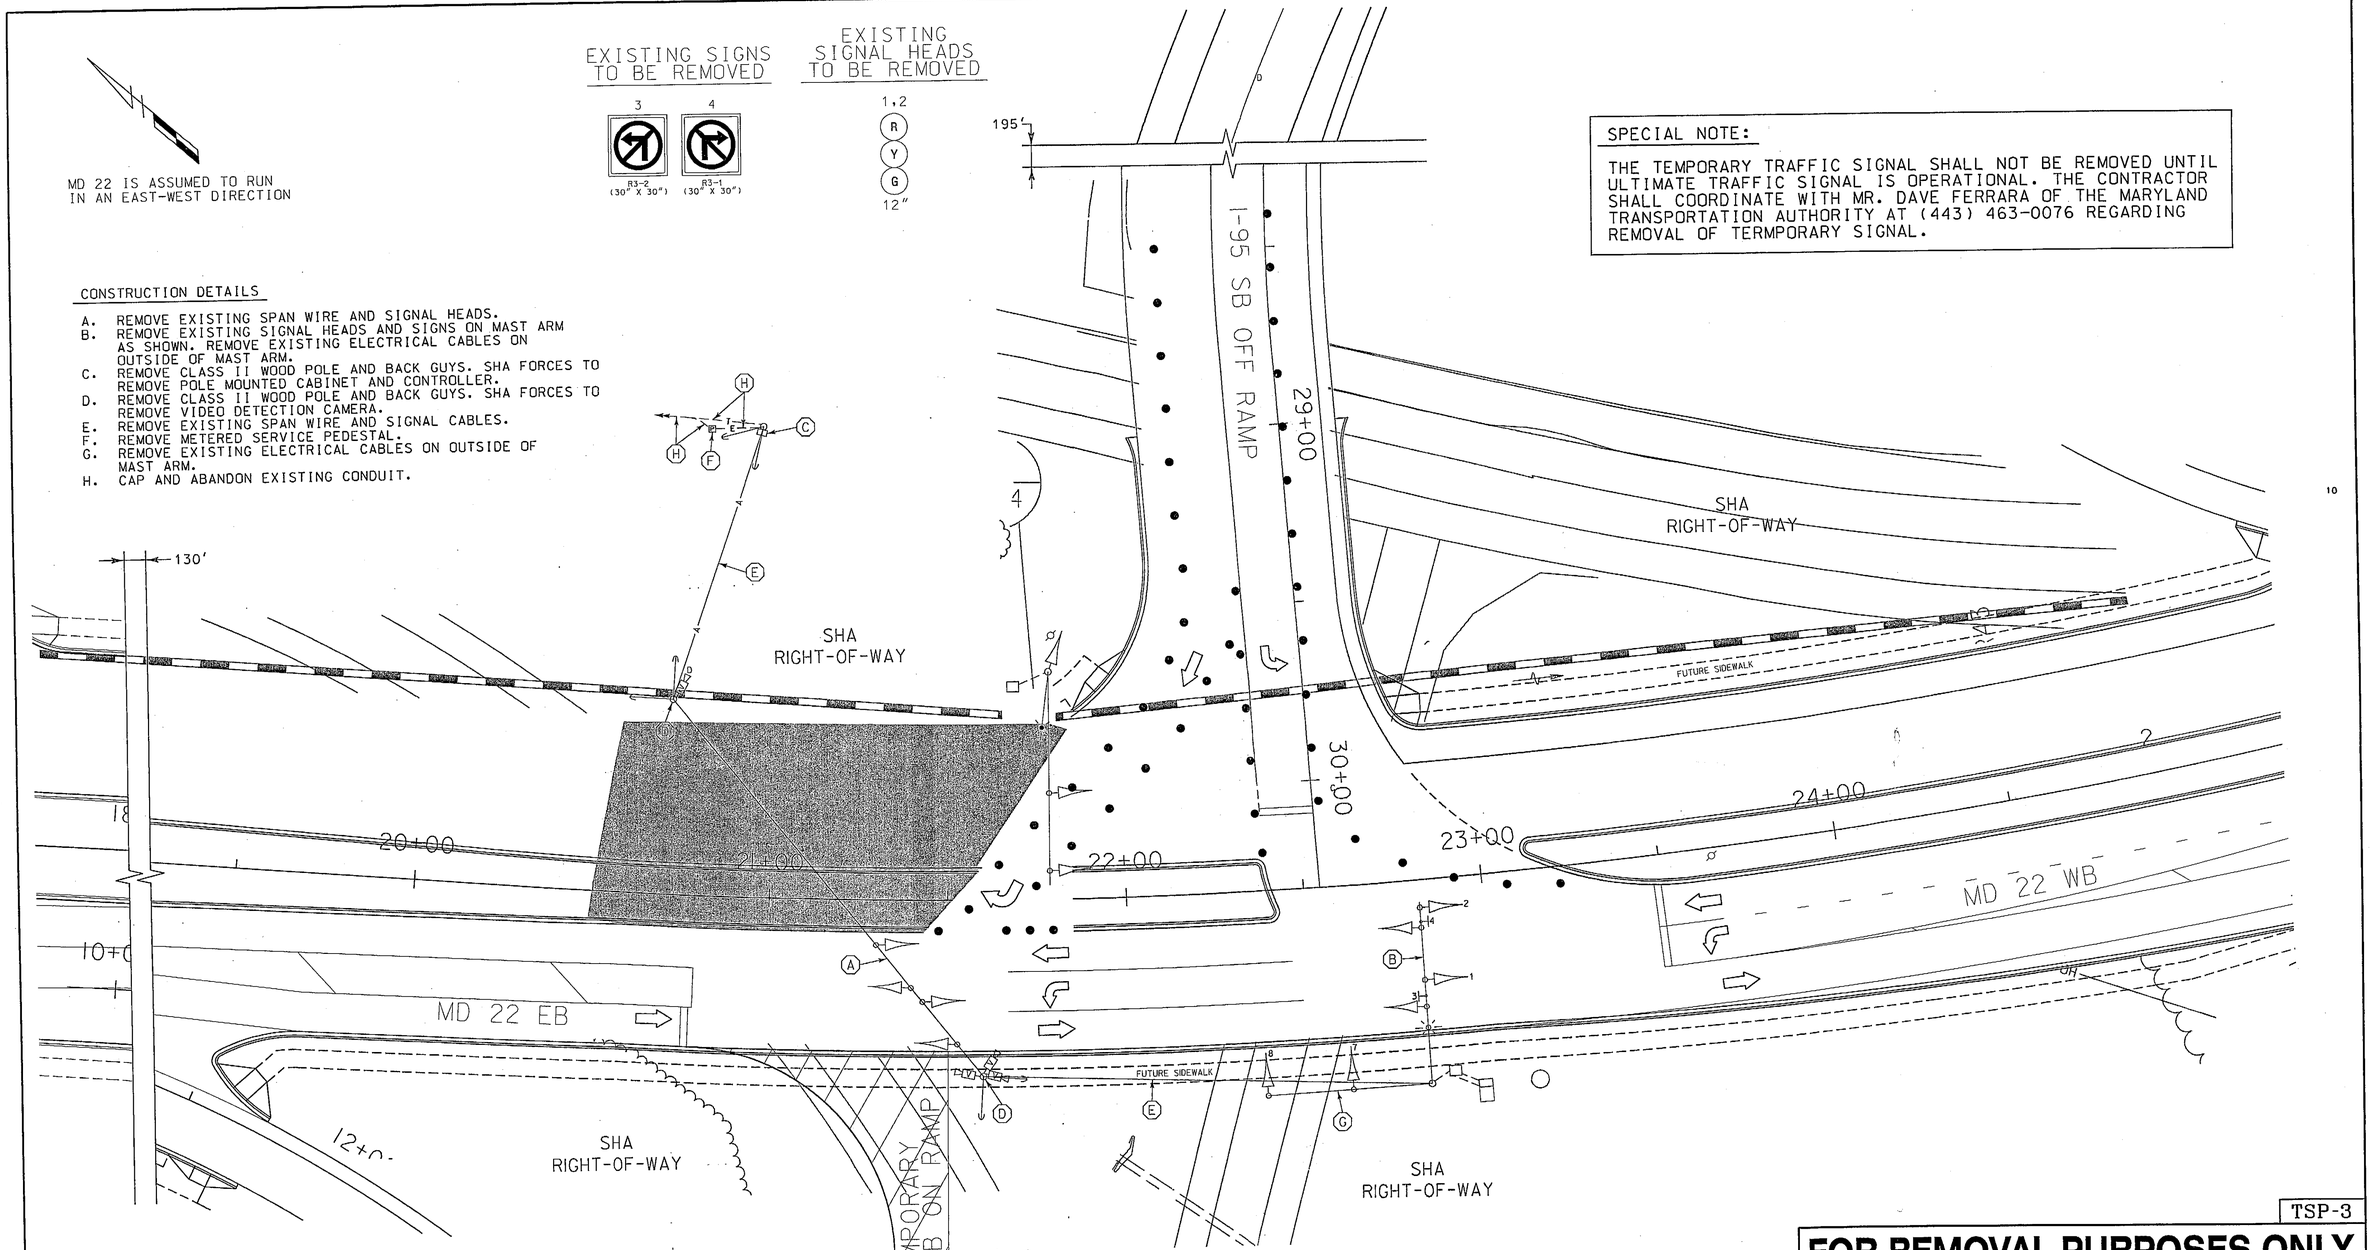

LEGEND OF UNDERGROUND AND OVERHEAD UTILITIES

AERIAL CABLE	A
ELECTRICAL	E
TELEPHONE	T
GAS	G
SEWER	SS
STORM DRAIN	SD
WATER	W
CABLE TV	TV

WR&A
Whitman, Requardt and Associates, LLP
801 South Caroline Street
Baltimore, Maryland 21231
(410) 235-3450

REVISIONS

D	REMOVE TEMPORARY SIGNAL CONTRACT NO. AT3575185	9/13/04
NML		
C	TEMPORARY SIGNALIZATION PHASE 6 CONSTRUCTION CONTRACT NO. AT3575185	9/11/04
NML		
B	TEMPORARY SIGNALIZATION PHASE 5 CONSTRUCTION	4/23/03
NML		
A	TEMPORARY SIGNALIZATION	4/05/02
NML		

APPROVALS

ORIGINAL ON FILE

TEAM LEADER - TRAFFIC ENGINEERING DESIGN DIVISION

ASST. TRAFFIC ENGINEERING DESIGN DIVISION

CHIEF, TRAFFIC ENGINEERING DESIGN DIVISION

DIRECTOR, TRAFFIC & SAFETY

TSP-3

FOR REMOVAL PURPOSES ONLY

MARYLAND DOT - STATE HIGHWAY ADMINISTRATION
Office of Traffic & Safety
TRAFFIC ENGINEERING DESIGN DIVISION

TRAFFIC SIGNALIZATION PLAN
MD 22 AND I-95 SB OFF RAMP

DRAWN BY:	S.BLOSS	F.A.P. NO.		TS NO. 4123-D	SHEET NO.
CHECKED BY:	N.LEARY	S.H.A. NO.			
SCALE:	1" = 20'	COUNTY:	HARFORD	T.I.M.S. NO. F 883	3 OF 4
DATE:	9/10/01	LOG MILE:			

M:\3106509\sg01md22remove.dgn