K&E 19 1153 6-81 MC 2647*

F.H.W.A. REGION NO.	STATE	FED. AID PROJ. NO.	SHEET NO.	TOTAL SHEETS
3	MD.	HES 7302(1)	7	10

NOTE

(1) PAVEMENT MARKINGS SHOWN ARE PROPOSED

SIGNALS

1-8 (R) (Y) (G)

9,10 DW WK

PHASE 1

PHASE 2

FLASHING OPERATION

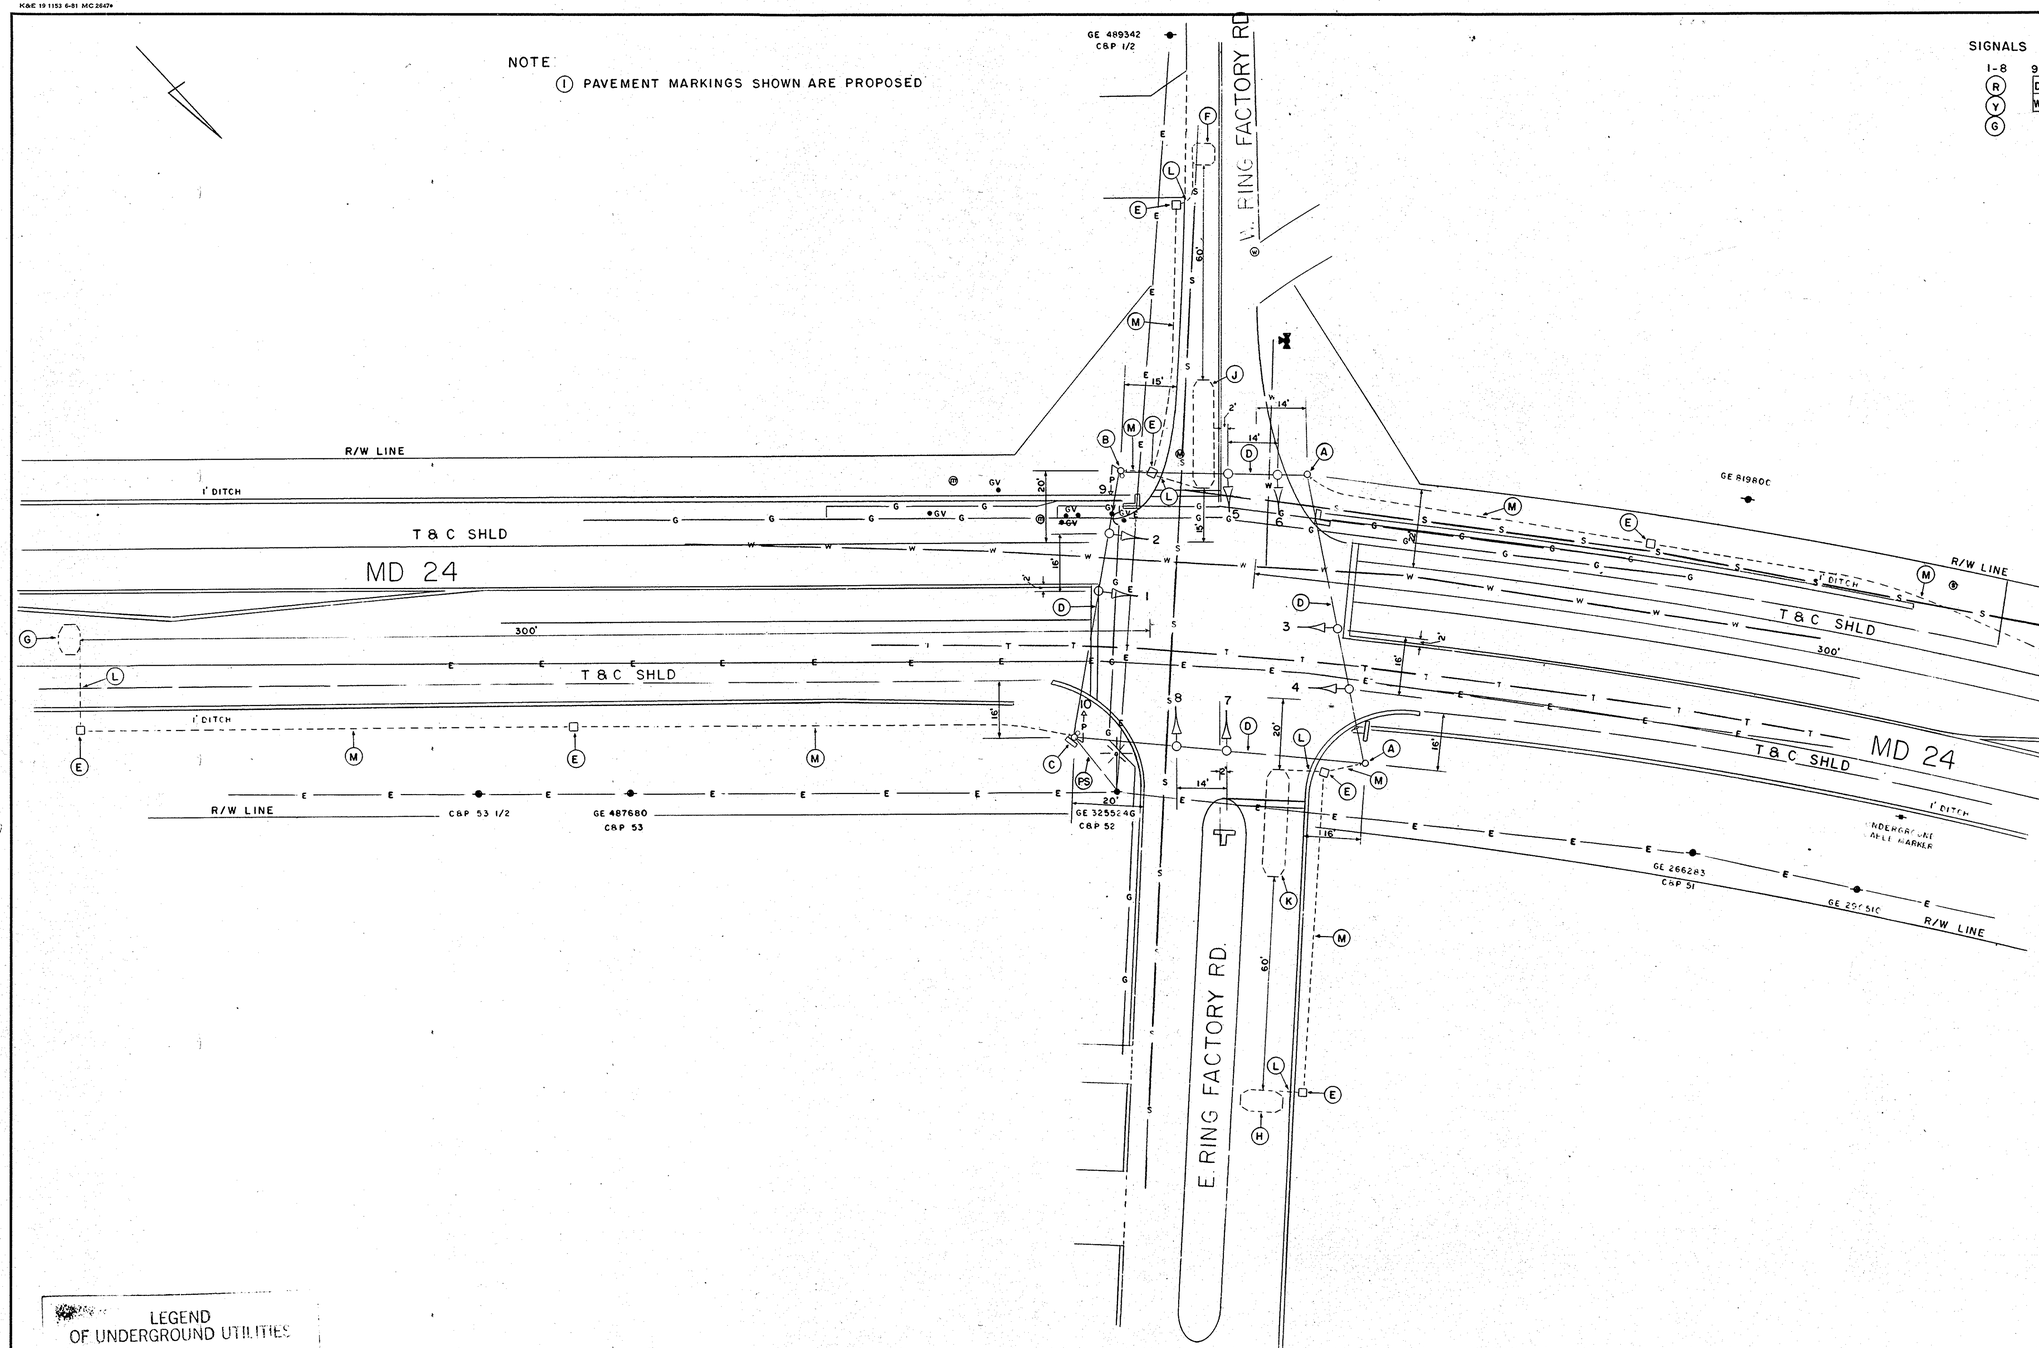

LEGEND OF UNDERGROUND UTILITIES

G	GAS MAIN
W	WATER MAIN
S	SEWER MAIN
E	ELECTRIC CABLES
T	TELEPHONE CABLES
A	AERIAL CABLES

APPROVAL: CHIEF SIGNAL DESIGN SECTION — 5/11/83

APPROVAL: REGIONAL TRAFFIC ENGINEER

APPROVAL: CHIEF-BUREAU OF TRAFFIC ENGINEERING — 5/12/83

APPROVAL: ASS'T. CHIEF ENGINEER TRAFFIC — 5-16-83

REVISIONS

STATE OF MARYLAND
DEPARTMENT OF TRANSPORTATION
STATE HIGHWAY ADMINISTRATION

TRAFFIC DIVISION – BUREAU OF TRAFFIC ENGINEERING

MD 24 AT RING FACTORY RD.

SURVEY BK. 19345

SCALE 1" = 20' DATE 7-2-82 CONTRACT NO. H845-501-485

DRAWN BY: JG COUNTY: HARFORD

DESIGNED BY: SIGNAL NO.:

CHECKED BY:

DRAWING NO. TS-1868