DIMENSION DIAGRAM

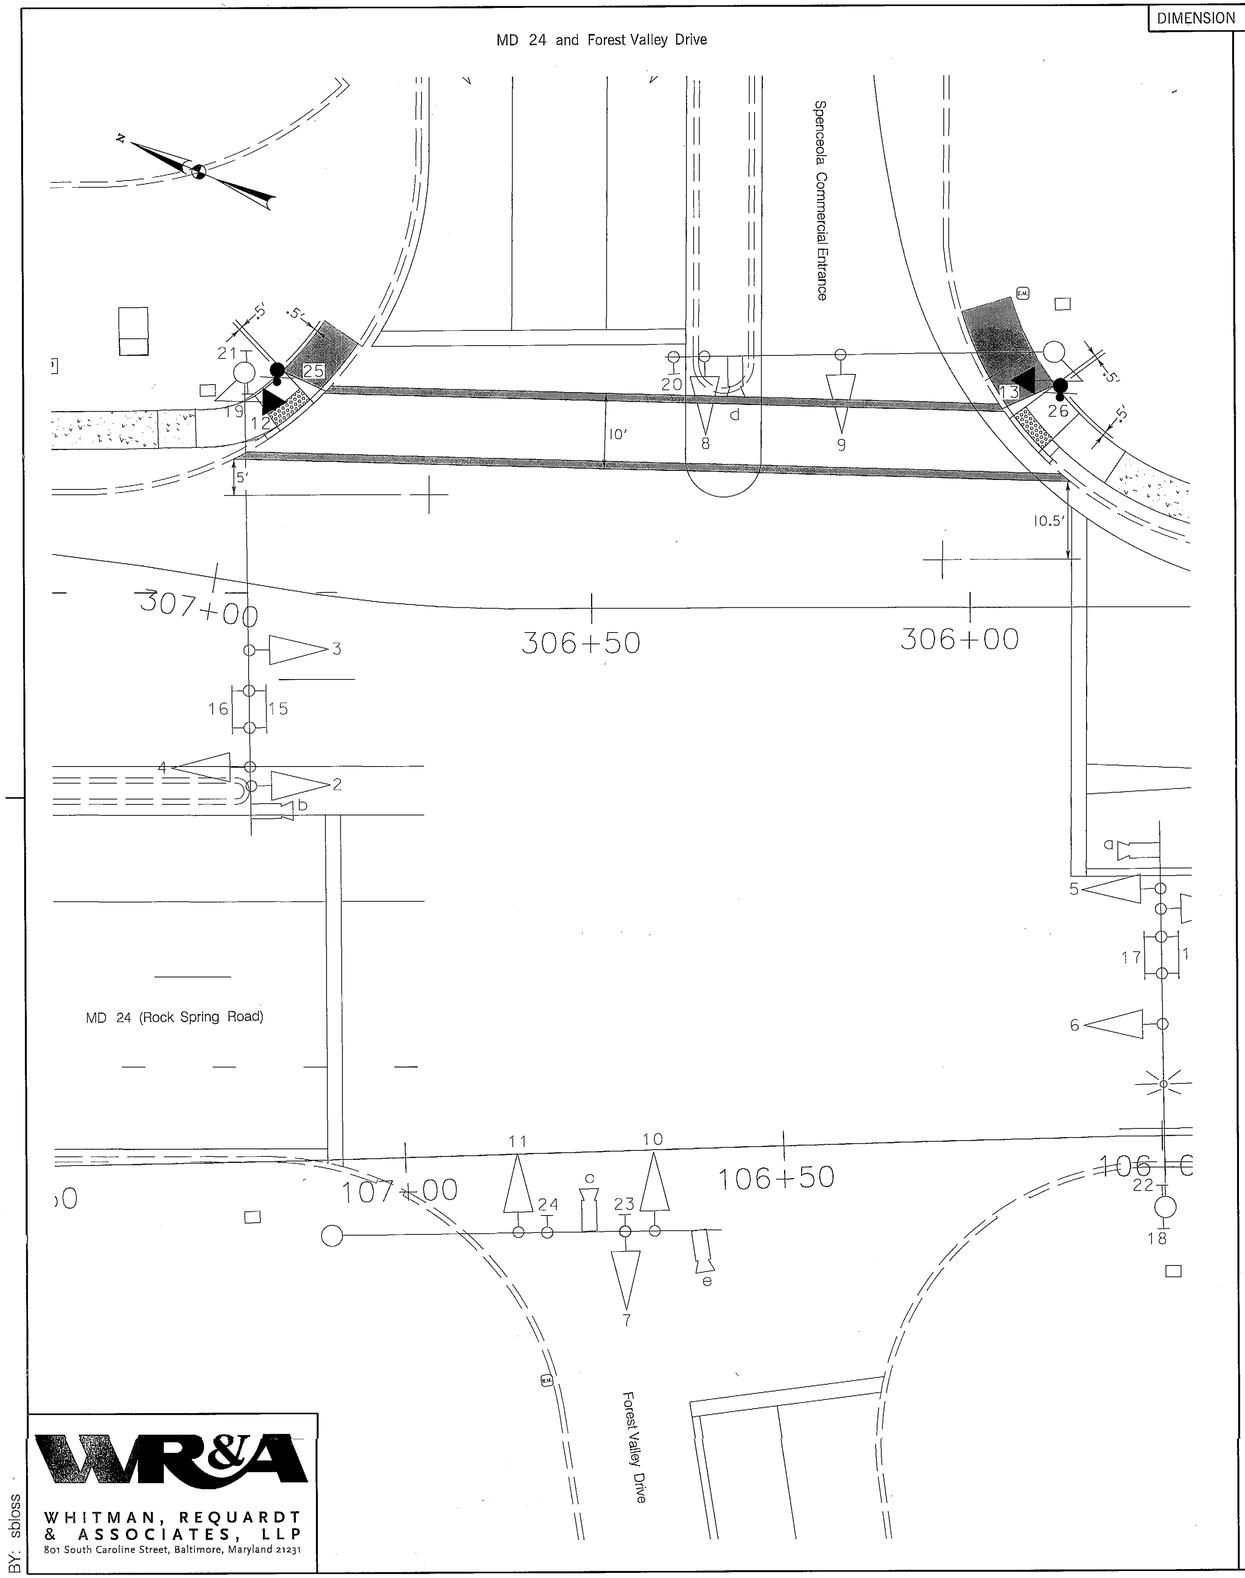

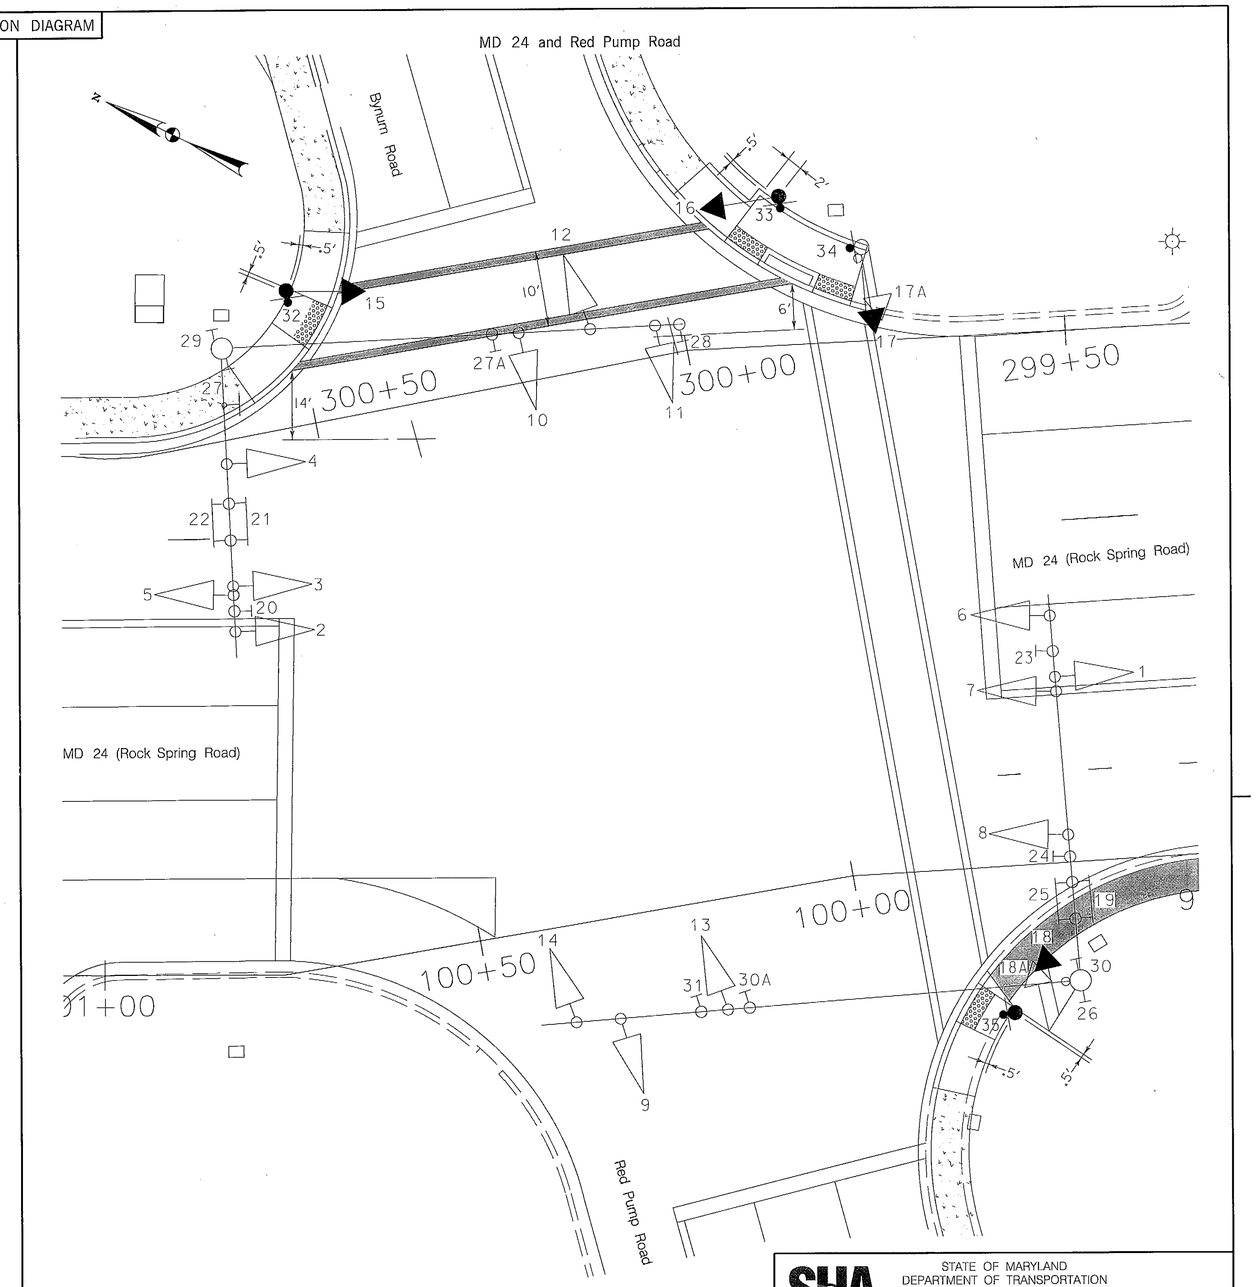

WR&A
WHITMAN, REQUARDT & ASSOCIATES, LLP
801 South Caroline Street, Baltimore, Maryland 21231

BY: sbloss

SHA
STATE OF MARYLAND
DEPARTMENT OF TRANSPORTATION
STATE HIGHWAY ADMINISTRATION
OFFICE OF TRAFFIC & SAFETY
TRAFFIC ENGINEERING DESIGN DIVISION

MD 24 and Forest Valley Drive /MD 24 and Red Pump Road
Forest Hill, MD

GENERAL INFORMATION SHEET

SCALE 1" = 10' ADVERTISED DATE 11/23/2010 CONTRACT NO. AX7045168

DESIGNED BY	S. Bloss	COUNTY	Harford
DRAWN BY	S. Bloss	LOGMILE	12024011.87
CHECKED BY	N. Leary	TIMS NO.	J827
F.A.P. NO.		TOD NO.	

TS NO. 4513 A	DRAWING TSP – 5 OF 7	SHEET NO. 5 OF 7

PLOTTED: 11-24-2010
FILE: N:\31659-019\CADD\p3G-N008_md24.dgn