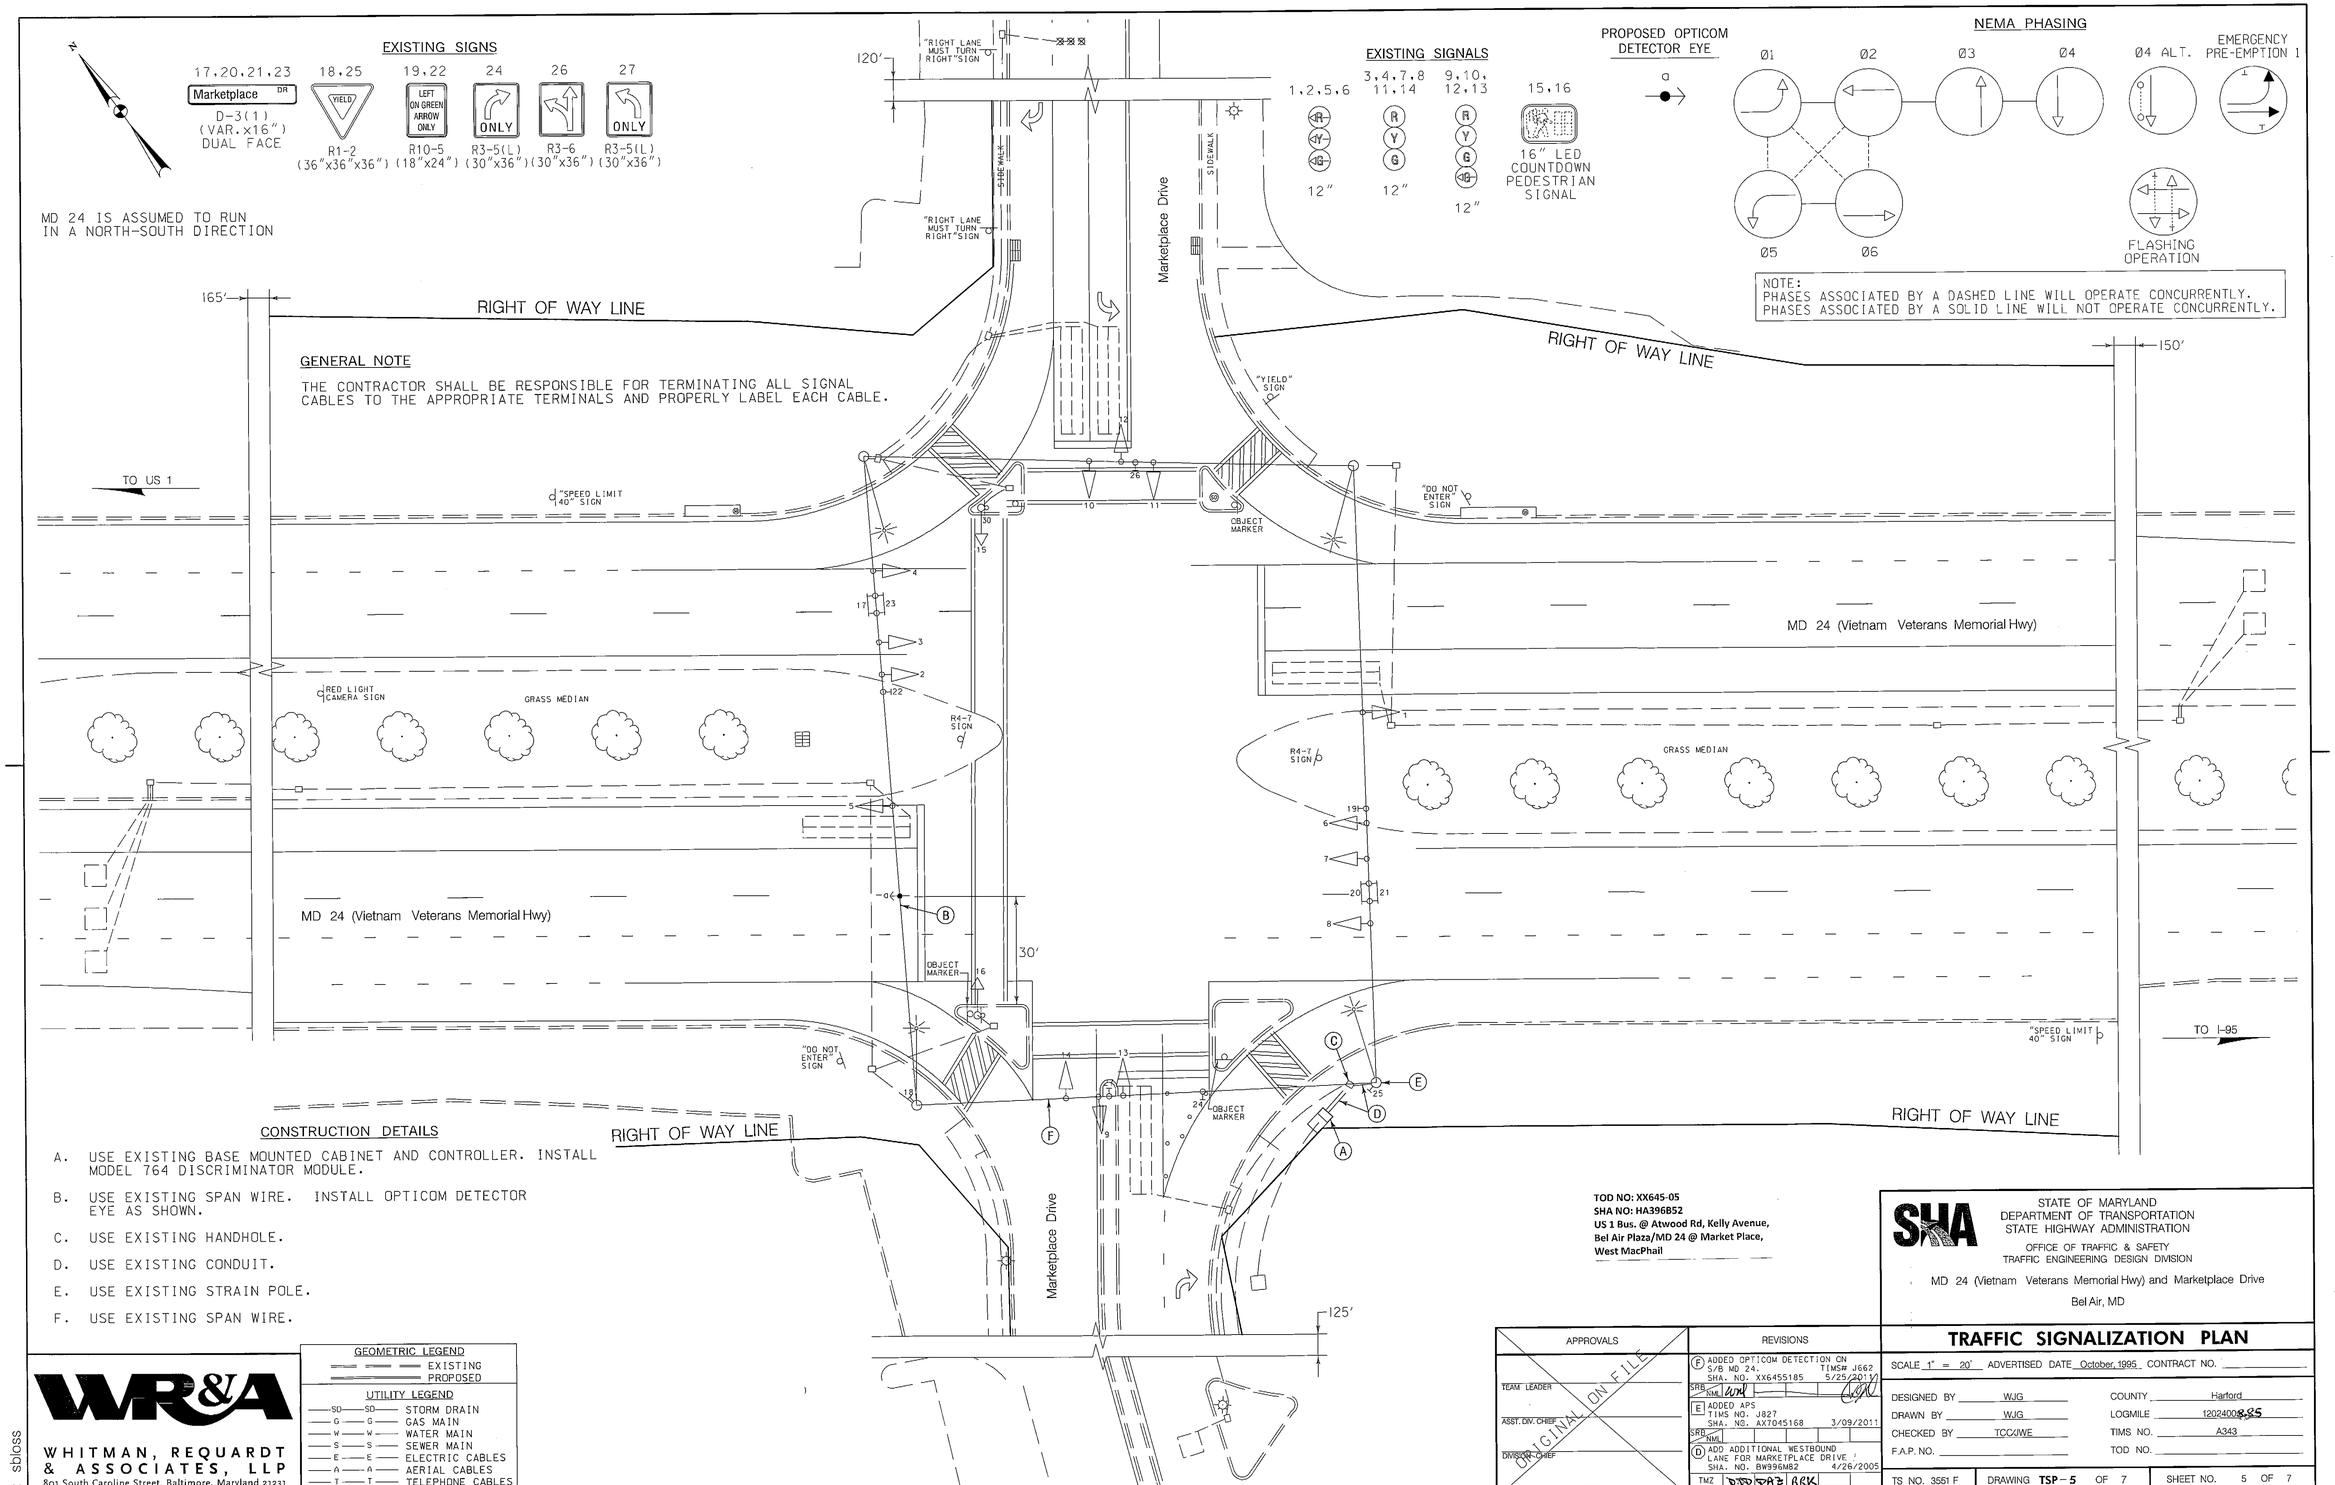

CONSTRUCTION DETAILS

A. USE EXISTING BASE MOUNTED CABINET AND CONTROLLER. INSTALL MODEL 764 DISCRIMINATOR MODULE.

B. USE EXISTING SPAN WIRE. INSTALL OPTICOM DETECTOR EYE AS SHOWN.

C. USE EXISTING HANDHOLE.

D. USE EXISTING CONDUIT.

E. USE EXISTING STRAIN POLE.

F. USE EXISTING SPAN WIRE.

TOD NO: XX645-05
SHA NO: HA396B52
US 1 Bus. @ Atwood Rd, Kelly Avenue, Bel Air Plaza/MD 24 @ Market Place, West MacPhail

STATE OF MARYLAND
DEPARTMENT OF TRANSPORTATION
STATE HIGHWAY ADMINISTRATION
OFFICE OF TRAFFIC & SAFETY
TRAFFIC ENGINEERING DESIGN DIVISION

MD 24 (Vietnam Veterans Memorial Hwy) and Marketplace Drive
Bel Air, MD

TRAFFIC SIGNALIZATION PLAN

SCALE 1" = 20' ADVERTISED DATE October, 1995 CONTRACT NO.

DESIGNED BY	WJG	COUNTY	Harford
DRAWN BY	WJG	LOGMILE	12024008.85
CHECKED BY	TCC/JWE	TIMS NO.	A343
F.A.P. NO.		TOD NO.	

TS NO. 3551 F | DRAWING TSP-5 OF 7 | SHEET NO. 5 OF 7

APPROVALS

TEAM LEADER
ASST. DIV. CHIEF
DIVISION CHIEF
OFFICE DIRECTOR

ORIGINAL ON FILE

REVISIONS

(F) ADDED OPTICOM DETECTION ON S/B MD 24. TIMS# J662 SHA. NO. XX6455185 5/25/2011
SRB NML
(E) ADDED APS TIMS NO. J827 SHA. NO. AX7045168 3/09/2011
SRB NML
(D) ADD ADDITIONAL WESTBOUND LANE FOR MARKETPLACE DRIVE SHA. NO. BW996M82 4/26/2005
TMZ DJD DAZ BRK

PLOTTED: 05-27-2011
FILE: N:\31669-136\CADD\psG-P005_md24.dgn

WR&A
WHITMAN, REQUARDT & ASSOCIATES, LLP
801 South Caroline Street, Baltimore, Maryland 21231

GEOMETRIC LEGEND
EXISTING
PROPOSED

UTILITY LEGEND
SD — STORM DRAIN
G — GAS MAIN
W — WATER MAIN
S — SEWER MAIN
E — ELECTRIC CABLES
A — AERIAL CABLES
T — TELEPHONE CABLES
F — FIBER-OPTIC

BY: sbloss