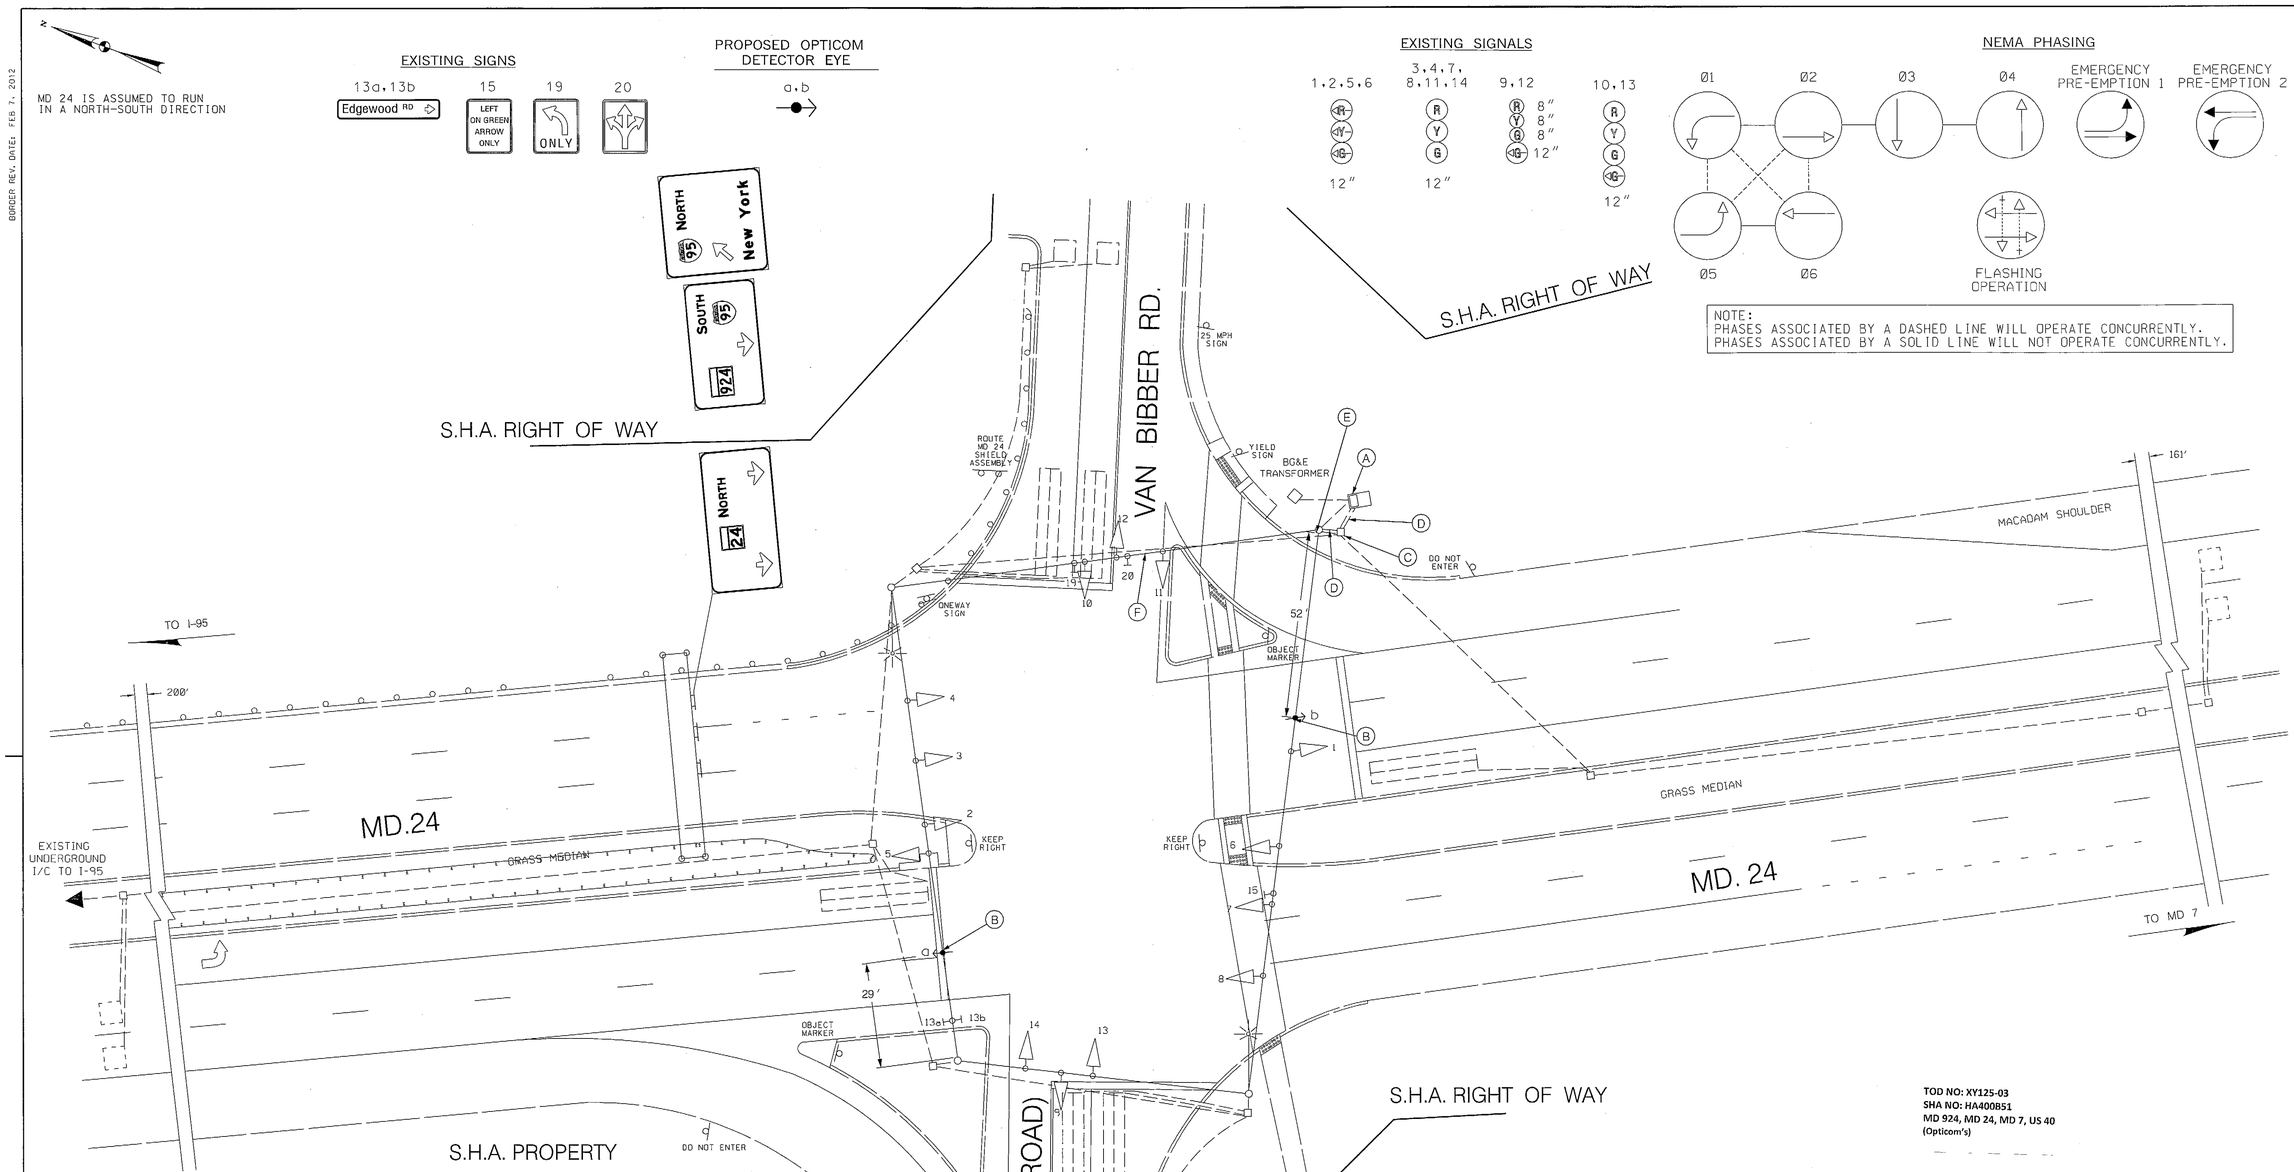

TOD NO: XY125-03
SHA NO: HA400851
MD 924, MD 24, MD 7, US 40
(Opticom's)

CONSTRUCTION DETAILS

A. USE EXISTING BASE MOUNTED CABINET AND CONTROLLER. INSTALL MODEL 764 DISCRIMINATOR MODULE.
B. USE EXISTING SPAN WIRE. INSTALL OPTICOM DETECTOR EYE AS SHOWN.
C. USE EXISTING HANDHOLE.
D. USE EXISTING CONDUIT.
E. USE EXISTING STRAIN POLE.
F. USE EXISTING SPAN WIRE.

GENERAL NOTES

THE CONTRACTOR SHALL BE RESPONSIBLE FOR TERMINATING ALL SIGNAL CABLES TO THE APPROPRIATE TERMINALS AND PROPERLY LABEL EACH CABLE.

T3 design
T3 DESIGN, P.C.
3927 OLD LEE HWY
SUITE 101-C
FAIRFAX, VA 22030
PHONE: 703-359-5861
www.t3design.us

GEOMETRIC LEGEND
EXISTING
PROPOSED

UTILITY LEGEND
SD — STORM DRAIN
G — GAS MAIN
W — WATER MAIN
S — SEWER MAIN
E — ELECTRIC CABLES
A — AERIAL CABLES
T — TELEPHONE CABLES
F — FIBER-OPTIC

BY: swilkening

BORDER REV. DATE: FEB 7, 2012

APPROVALS
TEAM LEADER
ASST. DIV. CHIEF
DIVISION CHIEF
OFFICE DIRECTOR
ORIGINAL ON FILE

REVISIONS
F. 2/14/2012 - ADDED OPTICOM DETECTION ON NORTHBOUND AND SOUTHBOUND MD 24
SHA. NO. XY1255185: TIMSW J977
AJM
E. 6/23/1997 - AS BUILT
SHA. NO. BW-902-M82
KB22
D. 10/8/1996 - SPLIT SIDE STREET AS BUILT
SHA. NO. BW-902-M82
KB22

PLOTTED: Friday, March 02, 2012 AT 12:19 PM
FILE: Y:\12-0277-198 Opticom Install\CADD\05 - MD 24 @ Edgewood.dgn

SHA
STATE OF MARYLAND
DEPARTMENT OF TRANSPORTATION
STATE HIGHWAY ADMINISTRATION
OFFICE OF TRAFFIC & SAFETY
TRAFFIC ENGINEERING DESIGN DIVISION

MD 24 & MD 755 (EDGEWOOD RD) /VAN BIBBER RD

ABINGDON, MARYLAND

TRAFFIC SIGNALIZATION PLAN

SCALE 1"=20' DATE 4 /04 /1984 CONTRACT NO. H-895-509-485

DESIGNED BY
DRAWN BY J.W.G.
CHECKED BY D. DODA
F.A.P. NO. SEE TITLE SHEET
COUNTY HARFORD
LOGMILE 12002400 8.70
T.I.M.S. NO. K006
TOD NO.

TS NO. 1961 F | DRAWING TSP-5 OF 15 | SHEET NO. 5 OF 15