F.H.W.A. REGION NO.	STATE	FED. AID PROJ. NO.	SHEET NO.	TOTAL SHEETS
3	MD.			

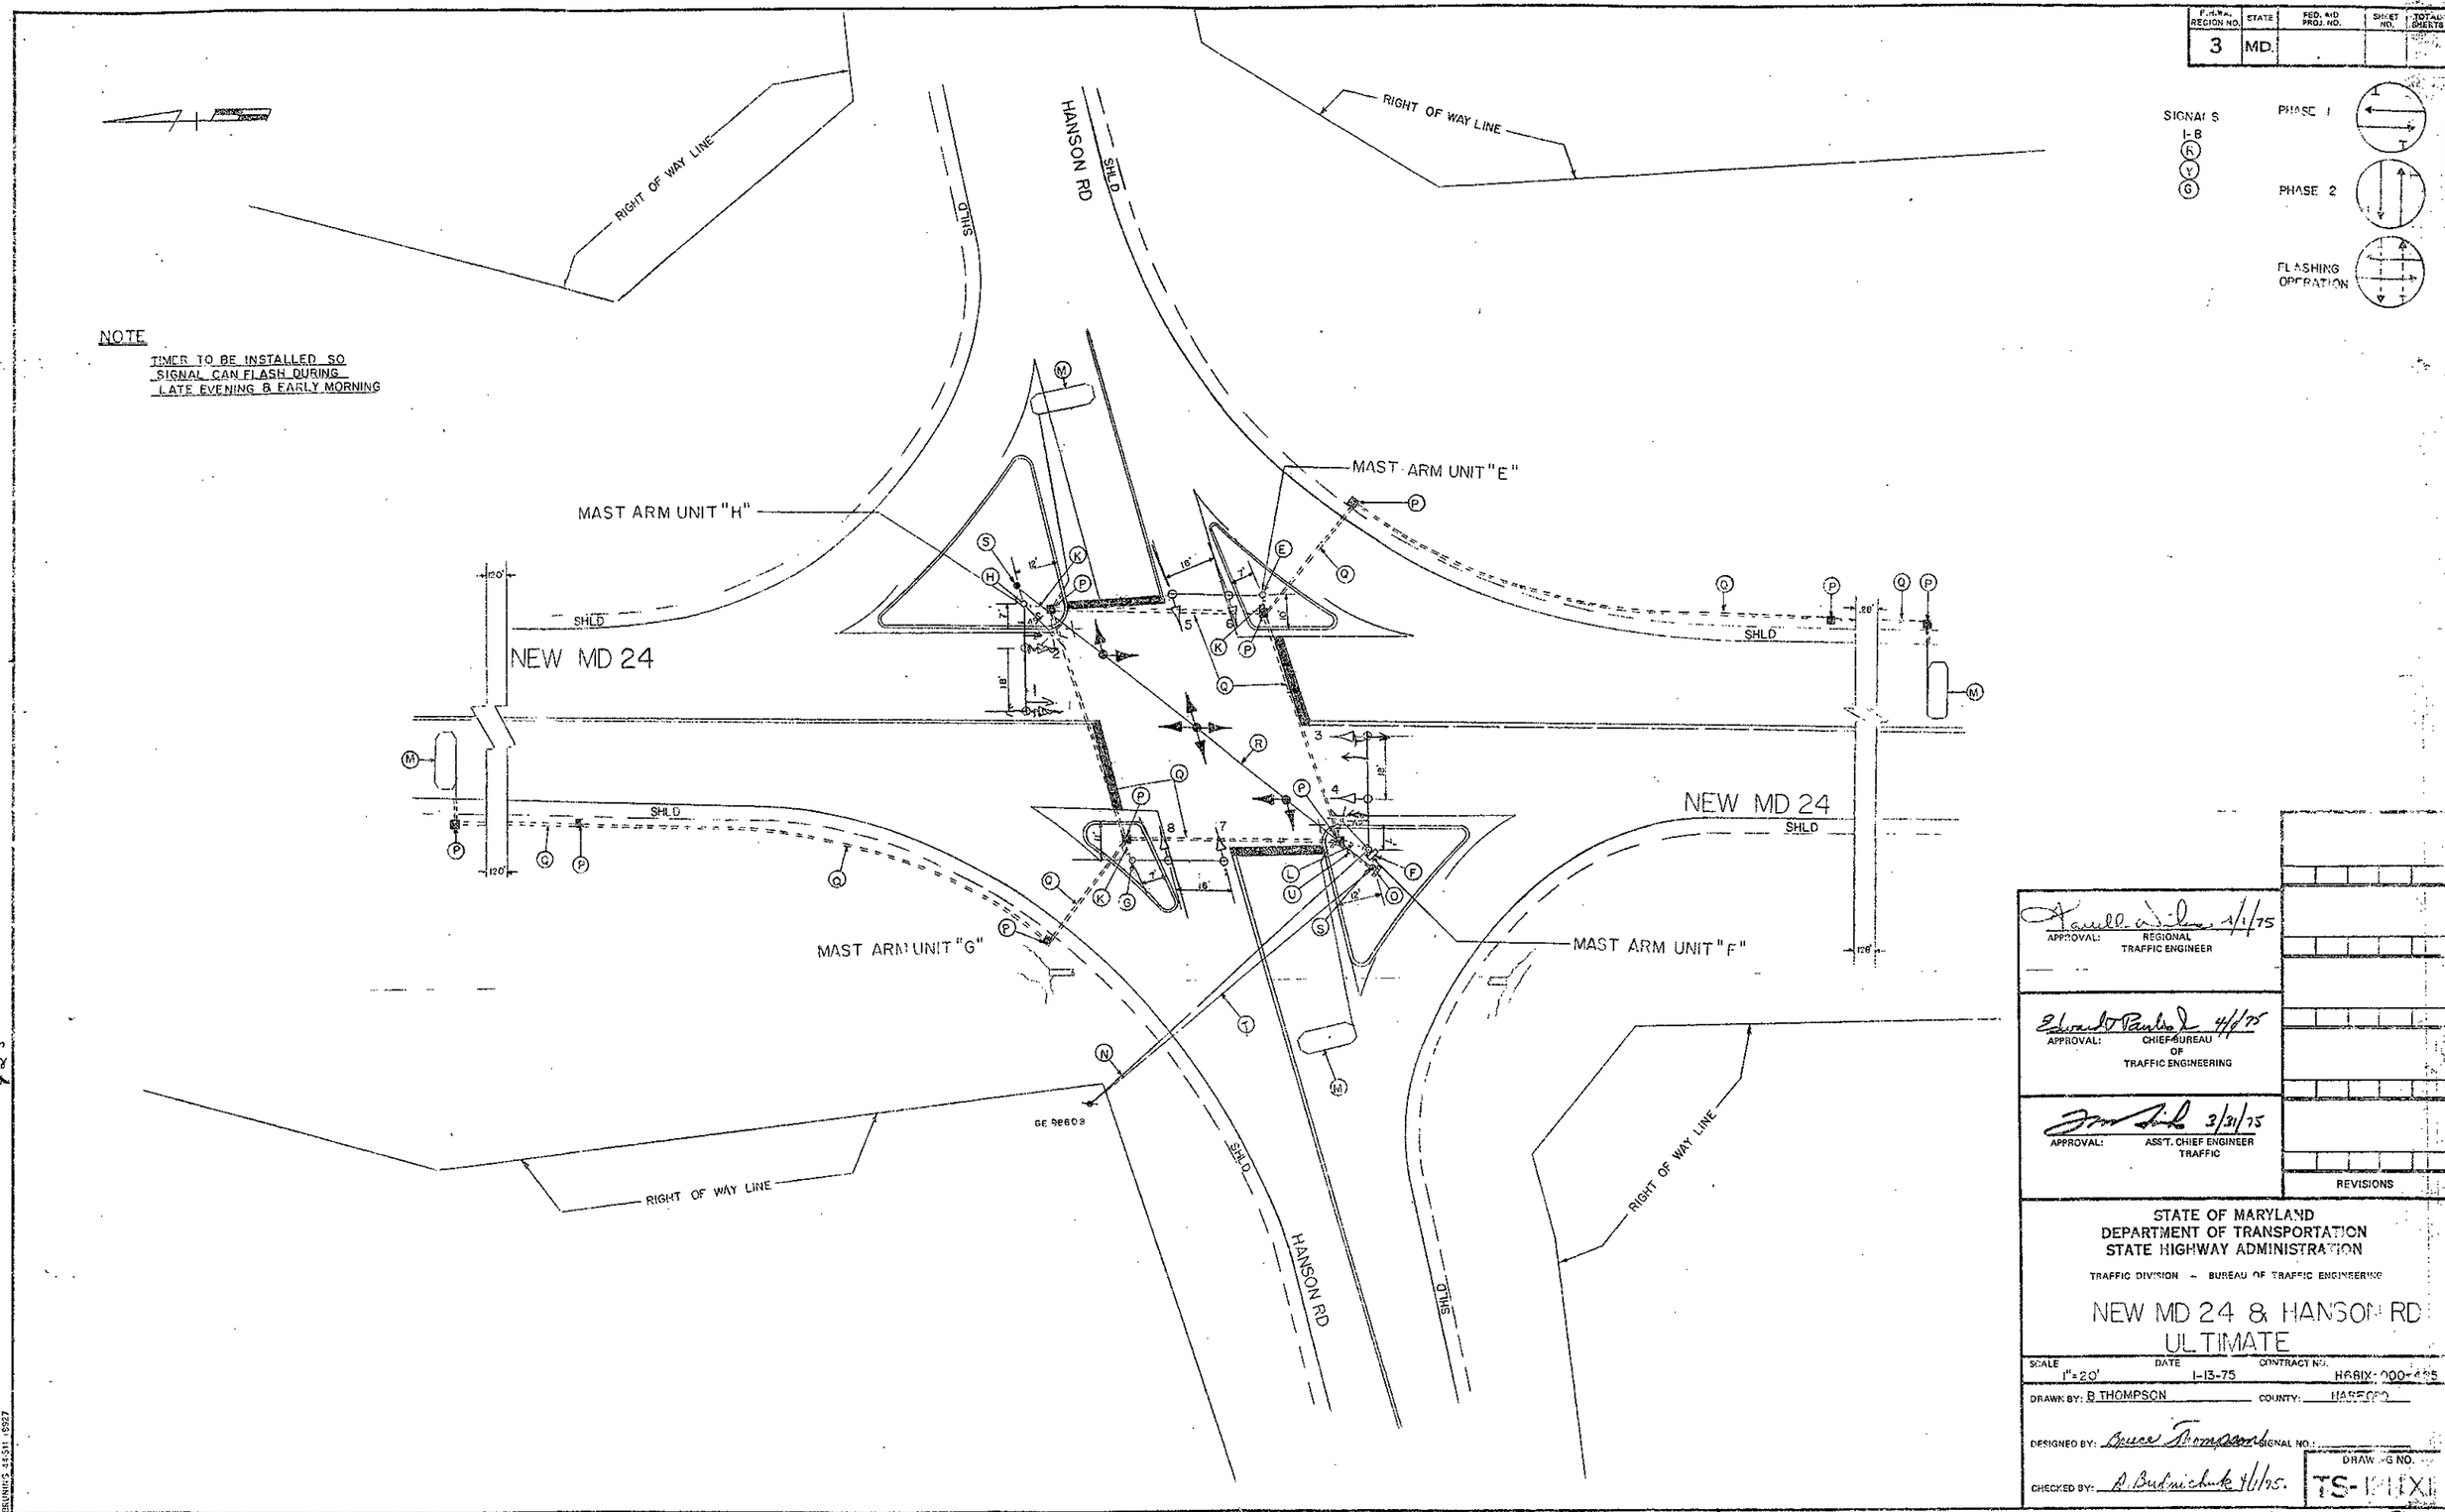

APPROVAL: REGIONAL TRAFFIC ENGINEER 4/1/75

APPROVAL: CHIEF BUREAU OF TRAFFIC ENGINEERING 4/1/75

APPROVAL: ASS'T. CHIEF ENGINEER TRAFFIC 3/31/75

REVISIONS

STATE OF MARYLAND
DEPARTMENT OF TRANSPORTATION
STATE HIGHWAY ADMINISTRATION

TRAFFIC DIVISION – BUREAU OF TRAFFIC ENGINEERING

NEW MD 24 & HANSON RD
ULTIMATE

SCALE 1"=20' DATE 1-13-75 CONTRACT NO. H6BIX-000-425

DRAWN BY: B THOMPSON COUNTY: HARFORD

DESIGNED BY: Bruce Thompson SIGNAL NO.:

CHECKED BY: A. Budnichuk 4/1/75.

DRAWING NO. TS-1[illegible]XI

12008401.[illegible]9

BRUNING 44-511 6927