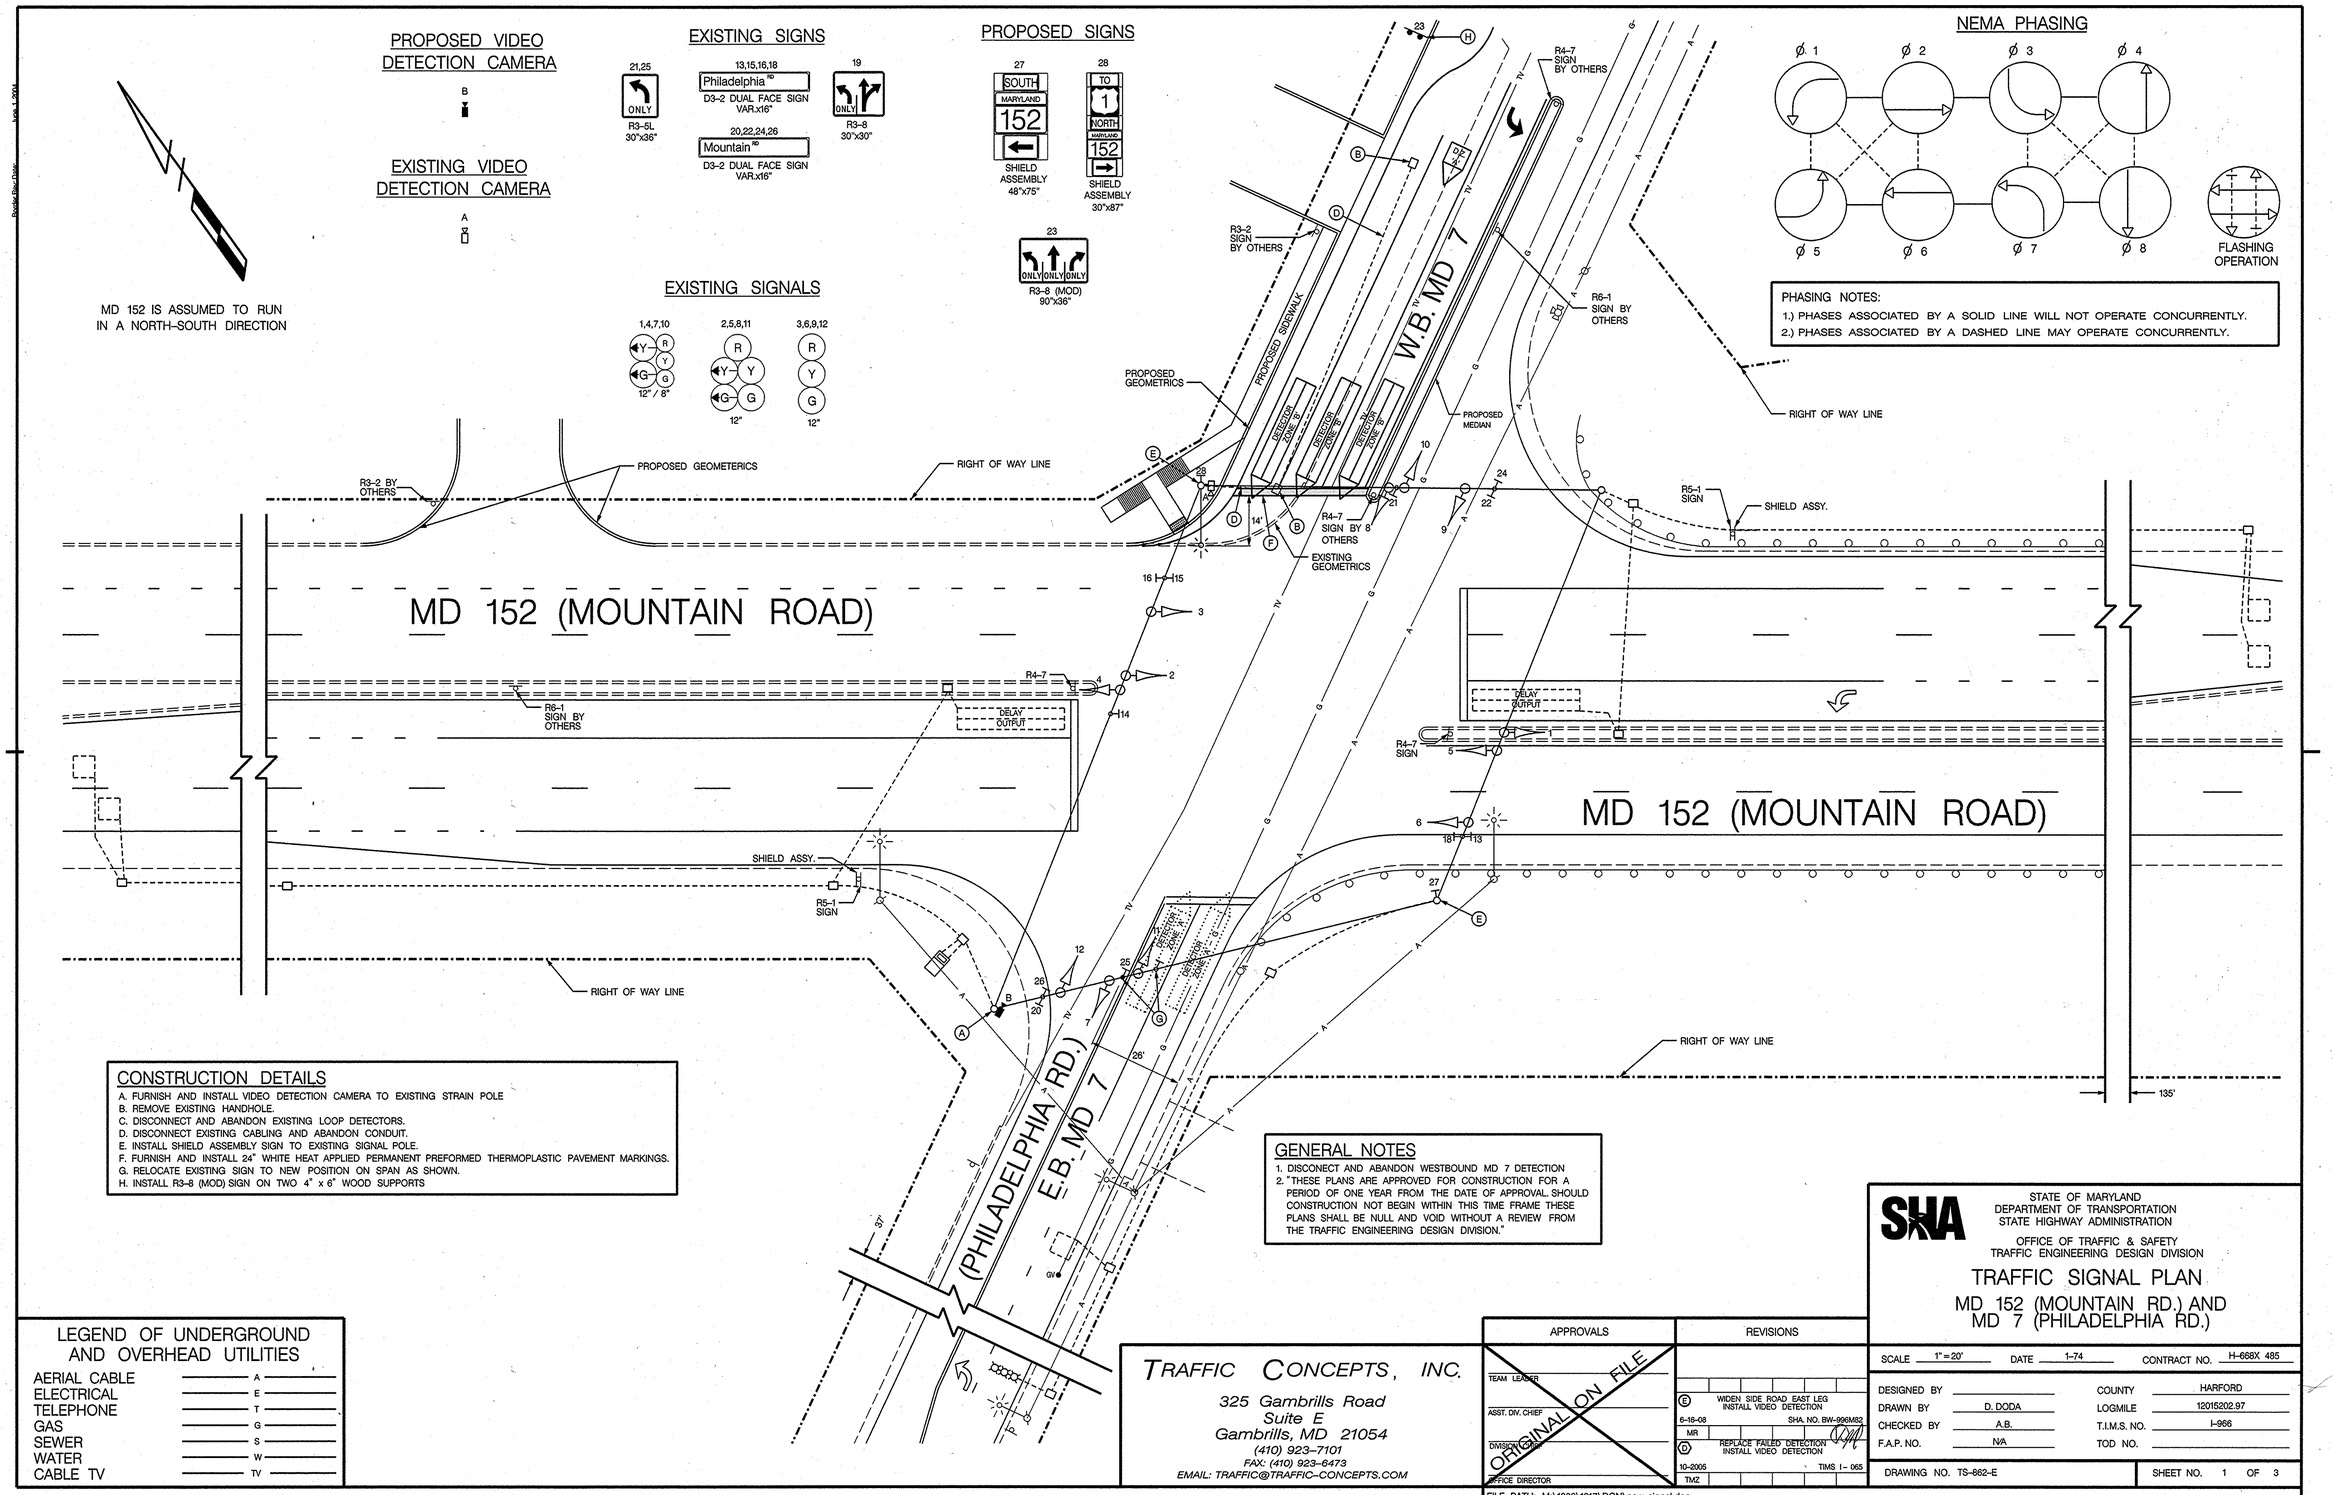

CONSTRUCTION DETAILS

A. FURNISH AND INSTALL VIDEO DETECTION CAMERA TO EXISTING STRAIN POLE
B. REMOVE EXISTING HANDHOLE.
C. DISCONNECT AND ABANDON EXISTING LOOP DETECTORS.
D. DISCONNECT EXISTING CABLING AND ABANDON CONDUIT.
E. INSTALL SHIELD ASSEMBLY SIGN TO EXISTING SIGNAL POLE.
F. FURNISH AND INSTALL 24" WHITE HEAT APPLIED PERMANENT PREFORMED THERMOPLASTIC PAVEMENT MARKINGS.
G. RELOCATE EXISTING SIGN TO NEW POSITION ON SPAN AS SHOWN.
H. INSTALL R3-8 (MOD) SIGN ON TWO 4" x 6" WOOD SUPPORTS

GENERAL NOTES

1. DISCONECT AND ABANDON WESTBOUND MD 7 DETECTION
2. "THESE PLANS ARE APPROVED FOR CONSTRUCTION FOR A PERIOD OF ONE YEAR FROM THE DATE OF APPROVAL. SHOULD CONSTRUCTION NOT BEGIN WITHIN THIS TIME FRAME THESE PLANS SHALL BE NULL AND VOID WITHOUT A REVIEW FROM THE TRAFFIC ENGINEERING DESIGN DIVISION."

LEGEND OF UNDERGROUND AND OVERHEAD UTILITIES

AERIAL CABLE	A
ELECTRICAL	E
TELEPHONE	T
GAS	G
SEWER	S
WATER	W
CABLE TV	TV

TRAFFIC CONCEPTS, INC.
325 Gambrills Road
Suite E
Gambrills, MD 21054
(410) 923-7101
FAX: (410) 923-6473
EMAIL: TRAFFIC@TRAFFIC-CONCEPTS.COM

APPROVALS

ORIGINAL ON FILE

TEAM LEADER
ASST. DIV. CHIEF
DIVISION CHIEF
OFFICE DIRECTOR

REVISIONS

E	6-16-08	WIDEN SIDE ROAD EAST LEG INSTALL VIDEO DETECTION SHA. NO. BW-996MB2
MR		
D	10-2005	REPLACE FAILED DETECTION INSTALL VIDEO DETECTION TIMS I- 065
TMZ		

FILE PATH: M:\1900\1917\DGN\new-signal.dgn
DATE: Monday, June 16, 2008 AT 02:16 PM

SHA

STATE OF MARYLAND
DEPARTMENT OF TRANSPORTATION
STATE HIGHWAY ADMINISTRATION

OFFICE OF TRAFFIC & SAFETY
TRAFFIC ENGINEERING DESIGN DIVISION

TRAFFIC SIGNAL PLAN

MD 152 (MOUNTAIN RD.) AND MD 7 (PHILADELPHIA RD.)

SCALE 1" = 20' DATE 1-74 CONTRACT NO. H-668X 485

DESIGNED BY		COUNTY	HARFORD
DRAWN BY	D. DODA	LOGMILE	12015202.97
CHECKED BY	A.B.	T.I.M.S. NO.	I-966
F.A.P. NO.	N/A	TOD NO.	

DRAWING NO. TS-662-E

SHEET NO. 1 OF 3